6

SUBJECT: PIGGYBACK U.S. COMMUNITIES CONTRACT NO. 2017001135 PLAYGROUND & OUTDOOR FITNESS EQUIPMENT, SITE ACCESSORIES, SURFACING, AND RELATED PRODUCTS AND SERVICES

BID #: PSC-0296-23 **OPEN DATE: 03/16/2017**

GENERAL GOVERNMENT AWARDS COMMITTEE

KIND AND BASIS OF CONTRACT: PIGGYBACK CONTRACT – JULY 1, 2017 THROUGH JUNE 30, 2024, WITH AN OPTION TO RENEW FOR ONE (1) ADDITIONAL TWO-YEAR TERM

AGENCY: PARKS, RECREATION AND COMMUNITY SERVICES DEPARTMENT

BASIS OF AWARD: PIGGYBACK U.S. COMMUNITIES CONTRACT NO. 2017001135 PLAYGROUND & OUTDOOR FITNESS EQUIPMENT, SITE ACCESSORIES, SURFACING, AND RELATED PRODUCTS AND SERVICES FOR LYNN PARK

NUMBER OF BIDS INVITED: ( ) NUMBER RECEIVED: ( ) OTHER ( )

SUMMARY OF BIDS AND RECOMMENDED ACTIONS:
Recommend approval to PIGGYBACK U.S. COMMUNITIES CONTRACT NO. 2017001135 PLAYGROUND AND OUTDOOR FITNESS EQUIPMENT, SITE ACCESSORIES, SURFACING, AND RELATED PRODUCTS AND SERVICES with KOMPAN, INC. for Lynn Park playground equipment and installation. Total requested expenditure not-to-exceed $89,395.97.

Funding for this award to be encumbered by various accounts and to be executed by formal contract through Office of General Counsel and process by purchase order(s)

ATTACHMENTS: Recommendation Memo; Vendor Quote; Risk Approval; Contract

ANALYST: _____ **RESPECTFULLY SUBMITTED** _____
RUBEN OLA
DUSTIN FREEMAN, CHIEF
PROCUREMENT DIVISION

CONCURRENCE BY: Daryl Joseph, Director of Parks, Recreation and Community Services Department

---

(ALL AWARD ACTIONS SUBJECT TO LAWFULLY APPROPRIATED FUNDS)
ACTION OF GGAC COMMITTEE ON RECOMMENDATIONS ABOVE
MEMBERS APPROVING _____ MEMBERS DISAPPROVING _____ DATE: _____

_____ _____ OTHER: _____

_____ _____

_____ _____

ACTION OF AWARDING AUTHORITY DATE _____

APPROVED _____ DISAPPROVED _____

OTHER _____

SIGNATURE OF AUTHENTICATION _____

City of Jacksonville, Florida

Daryl Joseph, Director

Parks, Recreation and Community Services Department
214 N Hogan Street, 4th Floor
Jacksonville, FL 32202
(904) 255-7903
www.coj.net

ONE CITY. ONE JACKSONVILLE.

December 13, 2022

MEMORANDUM

TO: Dustin Freeman, Chief
Procurement Division

FROM: Jill Enz, Chief
Natural and Marine Resources Division

RE: **Piggyback State of North Carolina County of Mecklenburg Contract 2017001135 for Lynn Park**

The State of North Carolina County of Mecklenburg Contract 2017001135 for "Playground and Outdoor Fitness Equipment, Site Accessories, Surfacing, and Related Products and Services" was competitively bid and awarded to awarded to multiple companies for the initial term of five years from July 1, 2017, thru June 30, 2022. The award has been renewed from July 1, 2022, thru June 30,2024.

The Parks, Recreation and Community Services Department respectfully requests approval to piggyback service under the Contract 20117001135 with Kompan.

The department has reviewed for compliance the reference project. We respectfully request and recommend award of the Lyn Park Playground Project to the distributor for the playground equipment and installation as listed.

The funding source will be as follows:

32111.167101.565051.010422.00000000.00000.0000000 $89,395.97

If you have any questions or if further information is required, please contact Amy Honey at 255-7909.

JE/ah

Attachment: The State of North Carolina County of Mecklenburg Contract 2017001135
COI
Quote

Parks, Recreation & Community Services
Job Scope / Specifications

	Admin Award Request		Informal Quote Request ITQ
	Agreement Amendment Request		New Low Bid Request ITB
	CIP Construction Services		Request for Proposal RFP
	Contract Purchase Agreement	X	Piggyback Request
	Direct Material Purchase		Single Source
	Emergency Request		Federal Funded [i.e. CDBG]
	Close a PO/BO		Change Order on PO listed

POA:

Date: 12/13/22
Recommended Vendor: Kompan
Address:
City/State/Zip:
Quote Attached: Yes

Special Committee on Parks & Quality Life

POETA	Project#	Task#	Expenditure Type	Expenditure Organization	Contract#	Funding Source	
	010422	1	565051	PRSC	2111-38402	Parks & Rec Capital Projects	
1Cloud Funding	**Fund**	**Center**	**Account**	**Project**	**Activity**	**Interfund**	**Future**
	32111	167101	565051	010422	00000000	00000	0000000

Description of Item / Or Invoice #	QTY	UNIT	UNIT $	AMOUNT
Project is located at: **Lynn Park**, 5109 Lambing Rd., Jacksonville, FL 32210			$ -	$ -
Contractor to provide material / labor / equipment / transportation / taxes to: Installation of playground				$ -
Includes: Furnishing of playground equipment, sitework, surfacing, installation of playground structure & ADA ramp, permit fee, and freight	1	ea	$89,395.97	$ 89,395.97

Note: All questions/clarifications about the scope must be submitted at least 3 days prior to the bid closing. No questions will be answered 2 days prior to bid close to allow the Project Manager time to respond. Contractor will be responsible for all site clean up and removal of all debris everyday while installation/work is being completed. Contractor will not be allowed to store any materials/supplies or equipment on site during this project completion. Contractor is responsible for all broken walkways, irrigation, water or electrical lines that they may damage during the installation of the project. Any spoil piles shall not be left on site. Project completion shall be verified by the project manager prior to payment. All projects and work shall be compliant with local building codes and with the Americans with Disabilities Act compliance regulations. This project shall be completed within 30 days after receiving the official PO notification from the City of Jacksonville. All projects will be reviewed by COJ Project Manager(s) to ensure adherence to scope. All measurements shall be field verified by the Contractor before bidding on the project.

Contact: Becca Leon, 904-255-7923 upon receipt of purchase order				
Total Amount of Order				**$ 89,395.97**
Ship to: N/A				

Requested By:	Becca Leon	Requested For:	Becca Leon
Approved:	Daryl T. Joseph — Digitally signed by Daryl T. Joseph DN: cn=Daryl T. Joseph, o=Parks, Recreation & Community Services, ou=Director email=DJoseph@coj.net, c=US Date: 2022.12.13 10:16:47 -05'00'	Date:	12/13/22

Daryl T. Joseph, Director

KOMPAN
Let's play

Sales Proposal

Quote No.	SP119004-1
Customer No.	510038
Document Date	12/09/2022
Expiration Date	05/07/2023

City of Jacksonville
Rebecca Leon
240 Hogan Street
Jacksonville, FL 32202

Sales Representative	Stacy Moseley
E-Mail	StaMos@Kompan.com
Phone No.	904-716-7605 / 800-426-9788

Project Name US288164 Lynn Park

No.	Description	Qty	Unit	Unit Price	Discount %	Net Price
	OMNIA Partners Contract #2017001135					
	EQUIPMENT					
PCE211131-CUSTOM	Custom Yellowstone In-ground 20197130	1	Pieces	38,390.00	10.00	34,551.00
ELE400024-3717BL	Spinner Bowl - Blue In-ground 90cm	1	Pieces	1,460.00	10.00	1,314.00
KSW924-CUSTOM	2 Bay Swing, 2 infant, 2 belt In-ground 20197133	1	Pieces	6,690.00	10.00	6,021.00
INSTALL SPECIAL	Installation of Kompan equipemnt and Filter fabric	1	Pieces	16,033.00	5.00	15,231.35
FREIGHT	Freight	1	Pieces	5,044.02		5,044.02
	SURFACING, PERMITS/ESD					
US-EXCAVATION	Excavation of soil up to 10" and spread onsite	3,212	Sq. Feet	2.69	5.00	8,208.27
US-CUSTOM-SURFACING	Provide / Install Blow in EWF up to 12" per CY 3212 sf	161	Sq. Feet	81.54	10.00	11,815.15
US-CUSTOM-SURFACING	Filter Fabric for EWF by the roll	3	Sq. Feet	284.31	10.00	767.64
US-TFG-FREIGHT	Freight for Filter Fabric rolls	1	Pieces	132.00		132.00
US-CONCRETEWORK	Furnish and install 4'x6' concrete ADA ramp with no more than an 8.3max slope	1	Sq. Feet	2,538.46	5.00	2,411.54
US-PERMIT-2	Permit Fee	1	Pieces	2,000.00		2,000.00

Sales Proposal

Quote No.	SP119004-1
Customer No.	510038
Document Date	12/09/2022
Expiration Date	02/07/2023

City of Jacksonville
Rebecca Leon
240 Hogan Street
Jacksonville, FL 32202

Sales Representative	Stacy Moseley
E-Mail	StaMos@Kompan.com
Phone No.	904-716-7605 / 800-426-9788

Project Name US288164 Lynn Park

No.	Description	Qty	Unit	Unit Price	Discount %	Net Price
US-ENGSTAMP-DRW-2	Engineered Stamped Drawings	1	Pieces	2,000.00	5.00	1,900.00

Please read attached General Assumptions and Exclusion document for information on Install/Sitework.
Equipment is as per Site Plan version/dated dated 9/10/22

Please allow 9-11 weeks for product delivery upon order placement.

Description	Qty	Retail Price	Discount	Net Price
No. of Products	3			
Subtotal - Products		46,540.00	4,654.00	41,886.00
Subtotal - Sitework		8,640.28	432.01	8,208.27
Subtotal - Surfacing		14,112.87	1,398.08	12,714.79
Subtotal - Installation		22,571.46	1,028.57	21,542.89
Subtotal - Freight		5,044.02		5,044.02
Total USD				**89,395.97**

Payment Terms Net 30 days

Installation Site Address

Lynn Park
519 Lambing Rd
Jacksonville, FL 32210

Sales Proposal

Quote No.	SP119004-1
Customer No.	510038
Document Date	12/09/2022
Expiration Date	02/07/2023

City of Jacksonville
Rebecca Leon
240 Hogan Street
Jacksonville, FL 32202

Sales Representative	Stacy Moseley
E-Mail	StaMos@Kompan.com
Phone No.	904-716-7605 / 800-426-9788

Project Name US288164 Lynn Park

Note that the color and texture of products and surfacing made with recycled content are subjected by the differences from the used recycled raw materials. Therefore, minor differences in the appearance and texture can occur.

Applicable sales tax will be added unless a valid tax exemption certificate is provided. This amount is only an estimate of your tax liability

Your acceptance of this proposal constitutes a valid order request and includes acceptance of terms and conditions contained within the Master Agreement, which is hereby acknowledged.
Acceptance of this proposal from KOMPAN is acknowledged by issuance of an order confirmation by an authorized KOMPAN representative

Prices in this quotation are good until expiration date, shown in the top of this document. After that date, this proposal may be withdrawn

KOMPAN Products are "Buy American" qualified, and compliant with the Buy American Act of 1933 and the "Buy American" provision of ARRA of 2009.

Prevailing Wage and Payment & Performance Bonds are not included unless stated in body of Sales Proposal. If Payment & Performance Bonds are needed, add 2.2% of the entire sales proposal

KOMPAN Authorized Signature

Accepted By (signature): _____

Accepted By (please print): _____

Date: _____

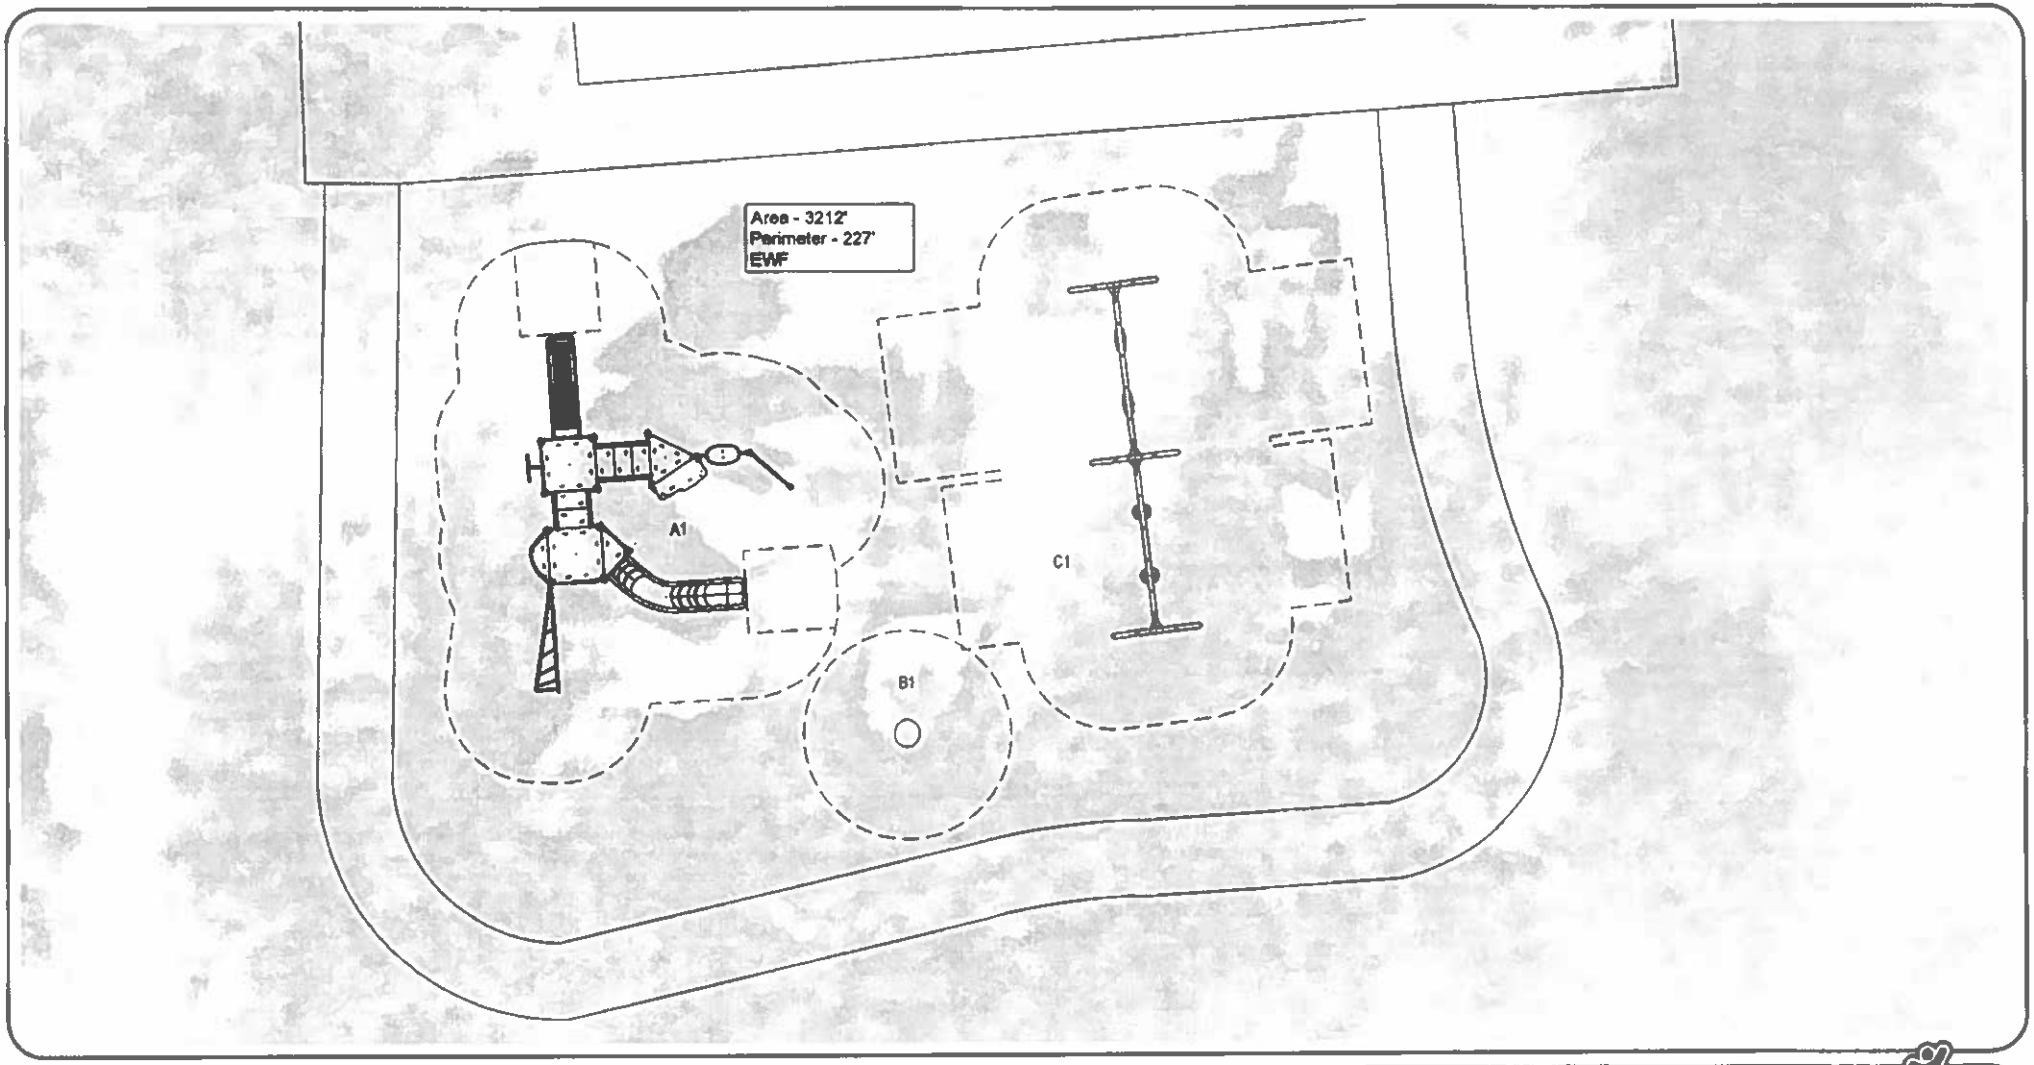

#	Product Number	Product Name	Width	Sum of Safety Zone Area (sqft)	Count
A	PCE 211131-CUSTOM-2 01 75409				1
B	ELE 400024 w/ 70L	Spinner Bowl	2' 0" Item	149 sqft	1
	FS W124-CUSTOM-201 75614				

Lynn Park Playground

Site Plan

0 8 16

1/8"=1'-0" ON 11" x 17" SHEET

MANUFACTURER'S SHOP DRAWING

KOMPAN! Let's play

REVIEW BY	DATE	SHEET
DESIGN	06/02/22	L2.0
REPS NAME	DRAWN BY	
Stacy Moseley	HanSca	

REV NO	REV BY	REVISION NOTES	REVISION DATE
2	HanSca	New Equip	09/06/22

ACORD®

CERTIFICATE OF LIABILITY INSURANCE

DATE (MM/DD/YYYY) 09/27/2022

APPROVED
By Itzel Ehrman at 4:07 pm, Oct 05, 2022

THIS CERTIFICATE IS ISSUED AS A MATTER OF INFORMATION ONLY AND CONFERS NO RIGHTS UPON THE CERTIFICATE HOLDER. THIS CERTIFICATE DOES NOT AFFIRMATIVELY OR NEGATIVELY AMEND, EXTEND OR ALTER THE COVERAGE AFFORDED BY THE POLICIES BELOW. THIS CERTIFICATE OF INSURANCE DOES NOT CONSTITUTE A CONTRACT BETWEEN THE ISSUING INSURER(S), AUTHORIZED REPRESENTATIVE OR PRODUCER, AND THE CERTIFICATE HOLDER.

IMPORTANT: If the certificate holder is an ADDITIONAL INSURED, the policy(ies) must have ADDITIONAL INSURED provisions or be endorsed. If SUBROGATION IS WAIVED, subject to the terms and conditions of the policy, certain policies may require an endorsement. A statement on this certificate does not confer rights to the certificate holder in lieu of such endorsement(s).

PRODUCER	CONTACT NAME: Willis Towers Watson Certificate Center
Willis Towers Watson Midwest, Inc. c/o 26 Century Blvd P.O. Box 305191 Nashville, TN 372305191 USA	PHONE (A/C, No, Ext): 1-877-945-7378 FAX (A/C, No): 1-888-467-2378 E-MAIL ADDRESS: certificates@willis.com

INSURER(S) AFFORDING COVERAGE	NAIC #
INSURER A: Zurich American Insurance Company	16535
INSURER B: Scottsdale Insurance Company	41297
INSURER C:	
INSURER D:	
INSURER E:	
INSURER F:	

INSURED
Kompan Inc.
Kompan California, Inc
605 W Howard Lane, Suite 101
Austin, TX 78753

COVERAGES

CERTIFICATE NUMBER: W26101138

REVISION NUMBER:

THIS IS TO CERTIFY THAT THE POLICIES OF INSURANCE LISTED BELOW HAVE BEEN ISSUED TO THE INSURED NAMED ABOVE FOR THE POLICY PERIOD INDICATED. NOTWITHSTANDING ANY REQUIREMENT, TERM OR CONDITION OF ANY CONTRACT OR OTHER DOCUMENT WITH RESPECT TO WHICH THIS CERTIFICATE MAY BE ISSUED OR MAY PERTAIN, THE INSURANCE AFFORDED BY THE POLICIES DESCRIBED HEREIN IS SUBJECT TO ALL THE TERMS, EXCLUSIONS AND CONDITIONS OF SUCH POLICIES. LIMITS SHOWN MAY HAVE BEEN REDUCED BY PAID CLAIMS.

INSR LTR	TYPE OF INSURANCE	ADDL INSD	SUBR WVD	POLICY NUMBER	POLICY EFF (MM/DD/YYYY)	POLICY EXP (MM/DD/YYYY)	LIMITS	
A	X COMMERCIAL GENERAL LIABILITY CLAIMS-MADE X OCCUR GEN'L AGGREGATE LIMIT APPLIES PER: X POLICY X PRO-JECT LOC OTHER:	Y	Y	GLO 1058275-07	04/01/2022	04/01/2023	EACH OCCURRENCE DAMAGE TO RENTED PREMISES (Ea occurrence) MED EXP (Any one person) PERSONAL & ADV INJURY GENERAL AGGREGATE PRODUCTS - COMP/OP AGG	$ 5,000,000 $ 100,000 $ 5,000 $ 5,000,000 $ 5,000,000 $ 5,000,000 $
A	AUTOMOBILE LIABILITY X ANY AUTO OWNED AUTOS ONLY HIRED AUTOS ONLY SCHEDULED AUTOS X NON-OWNED AUTOS ONLY	Y	Y	BAP-0246011-04	04/01/2022	04/01/2023	COMBINED SINGLE LIMIT (Ea accident) BODILY INJURY (Per person) BODILY INJURY (Per accident) PROPERTY DAMAGE (Per accident)	$ 1,000,000 $ $ $ $
B	UMBRELLA LIAB X OCCUR X EXCESS LIAB CLAIMS-MADE DED RETENTION $			XLS0123705	04/01/2022	04/01/2023	EACH OCCURRENCE AGGREGATE	$ 5,000,000 $ 5,000,000 $
A	WORKERS COMPENSATION AND EMPLOYERS' LIABILITY ANYPROPRIETOR/PARTNER/EXECUTIVE OFFICER/MEMBER EXCLUDED? Y/N No (Mandatory in NH) If yes, describe under DESCRIPTION OF OPERATIONS below	N/A	Y	WC-0246012-04	04/01/2022	04/01/2023	X PER STATUTE OTH-ER E.L. EACH ACCIDENT E.L. DISEASE - EA EMPLOYEE E.L. DISEASE - POLICY LIMIT	 $ 1,000,000 $ 1,000,000 $ 1,000,000
A	Excess General Liability, Products & Professional Liability			16207	04/01/2022	04/01/2023	Per Occ/Agg Deductible	$5,000,000 $50,000

DESCRIPTION OF OPERATIONS / LOCATIONS / VEHICLES (ACORD 101, Additional Remarks Schedule, may be attached if more space is required)

This Voids and Replaces Previously Issued Certificate Dated 09/13/2022 WITH ID: W25936624.

Re: Lynn Park: 519 Lambing Rd., Jacksonville, FL 32210

Certificate Holder is included as an Additional Insured as respects to General Liability. General Liability policy SEE ATTACHED

CERTIFICATE HOLDER

The City of Jacksonville
its members, officials, officers, employees and agents
117 W Duval St, Suite 335
Jacksonville, FL 32202

CANCELLATION

SHOULD ANY OF THE ABOVE DESCRIBED POLICIES BE CANCELLED BEFORE THE EXPIRATION DATE THEREOF, NOTICE WILL BE DELIVERED IN ACCORDANCE WITH THE POLICY PROVISIONS.

AUTHORIZED REPRESENTATIVE

© 1988-2016 ACORD CORPORATION. All rights reserved.

The ACORD name and logo are registered marks of ACORD

AGENCY CUSTOMER ID: _____

LOC #: _____

ACORD ADDITIONAL REMARKS SCHEDULE

AGENCY Willis Towers Watson Midwest, Inc.	NAMED INSURED Kompan Inc. Kompan California, Inc 605 W Howard Lane, Suite 101 Austin, TX 78753
POLICY NUMBER See Page 1	
CARRIER See Page 1 / NAIC CODE See Page 1	EFFECTIVE DATE: See Page 1

ADDITIONAL REMARKS

THIS ADDITIONAL REMARKS FORM IS A SCHEDULE TO ACORD FORM,

FORM NUMBER: 25 FORM TITLE: Certificate of Liability Insurance

shall be Primary and Non-contributory with any other insurance in force for or which may be purchased by Additional Insured(s). Waiver of Subrogation applies in favor of Additional Insured(s) with respects to General Liability.

Certificate Holder is included as an Additional Insured as respects to Auto Liability when required by written contract. Auto Liability policy shall be Primary and Non-contributory with any other insurance in force for or which may be purchased by Additional Insured(s) when required by written contract. Waiver of Subrogation applies in favor of Additional Insured(s) with respects to Auto Liability when required by written contract.

Waiver of Subrogation applies in favor of Certificate Holder/Additional Insured(s) with respects to Workers Compensation as permitted by law.

Product Liability Included

© 2008 ACORD CORPORATION. All rights reserved.

The ACORD name and logo are registered marks of ACORD

WAIVER OF OUR RIGHT TO RECOVER FROM OTHERS ENDORSEMENT

We have the right to recover our payments from anyone liable for an injury covered by this policy. We will not enforce our right against the person or organization named in the Schedule. (This agreement applies only to the extent that you perform work under a written contract that requires you to obtain this agreement from us.)

This agreement shall not operate directly or indirectly to benefit anyone not named in the Schedule.

Schedule

ALL PERSONS AND/OR ORGANIZATIONS THAT ARE REQUIRED BY WRITTEN CONTRACT OR AGREEMENT WITH THE INSURED, EXECUTED PRIOR TO THE ACCIDENT OR LOSS, THAT WAIVER OF SUBROGATION BE PROVIDED UNDER THIS POLICY FOR WORK PERFORMED BY YOU FOR THAT PERSON AND/OR ORGANIZATION

© 1983 National Council on Compensation Insurance.

Additional Insured – Automatic – Owners, Lessees Or Contractors

ZURICH

Policy No.	Eff. Date of Pol.	Exp. Date of Pol.	Eff. Date of End.	Producer No.	Add'l. Prem	Return Prem.
GLO 1058275 07	04/01/2022	04/01/2023	04/01/2021	11744020	N/A	N/A

THIS ENDORSEMENT CHANGES THE POLICY. PLEASE READ IT CAREFULLY.

Named Insured: KOMPAN, Inc.

Address (including ZIP Code): 605 W Howard Lane suite 101, Austin, TX 78753

This endorsement modifies insurance provided under the:

Commercial General Liability Coverage Part

A. Section **II – Who Is An Insured** is amended to include as an additional insured any person or organization whom you are required to add as an additional insured on this policy under a written contract or written agreement. Such person or organization is an additional insured only with respect to liability for "bodily injury", "property damage" or "personal and advertising injury" caused, in whole or in part, by:

1. Your acts or omissions; or
2. The acts or omissions of those acting on your behalf,

in the performance of your ongoing operations or "your work" as included in the "products-completed operations hazard", which is the subject of the written contract or written agreement.

However, the insurance afforded to such additional insured:

1. Only applies to the extent permitted by law; and
2. Will not be broader than that which you are required by the written contract or written agreement to provide for such additional insured.

B. With respect to the insurance afforded to these additional insureds, the following additional exclusion applies:

This insurance does not apply to:

"Bodily injury", "property damage" or "personal and advertising injury" arising out of the rendering of, or failure to render, any professional architectural, engineering or surveying services including:

a. The preparing, approving or failing to prepare or approve maps, shop drawings, opinions, reports, surveys, field orders, change orders or drawings and specifications; or

b. Supervisory, inspection, architectural or engineering activities.

This exclusion applies even if the claims against any insured allege negligence or other wrongdoing in the supervision, hiring, employment, training or monitoring of others by that insured, if the "occurrence" which caused the "bodily injury" or "property damage", or the offense which caused the "personal and advertising injury", involved the rendering of or the failure to render any professional architectural, engineering or surveying services.

Includes copyrighted material of Insurance Services Office, Inc., with its permission.

C. The following is added to Paragraph **2.** Duties In The Event Of Occurrence, Offense, Claim Or Suit of Section **IV – Commercial General Liability Conditions**:

The additional insured must see to it that:

1. We are notified as soon as practicable of an "occurrence" or offense that may result in a claim;

2. We receive written notice of a claim or "suit" as soon as practicable; and

3. A request for defense and indemnity of the claim or "suit" will promptly be brought against any policy issued by another insurer under which the additional insured may be an insured in any capacity. This provision does not apply to insurance on which the additional insured is a Named Insured if the written contract or written agreement requires that this coverage be primary and non-contributory.

D. For the purposes of the coverage provided by this endorsement:

1. The following is added to the Other Insurance Condition of Section **IV – Commercial General Liability Conditions**:

Primary and Noncontributory insurance

This insurance is primary to and will not seek contribution from any other insurance available to an additional insured provided that:

a. The additional insured is a Named Insured under such other insurance; and

b. You are required by written contract or written agreement that this insurance be primary and not seek contribution from any other insurance available to the additional insured.

2. The following paragraph is added to Paragraph **4.b.** of the Other Insurance Condition of Section **IV – Commercial General Liability Conditions**:

This insurance is excess over:

Any of the other insurance, whether primary, excess, contingent or on any other basis, available to an additional insured, in which the additional insured on our policy is also covered as an additional insured on another policy providing coverage for the same "occurrence", offense, claim or "suit". This provision does not apply to any policy in which the additional insured is a Named Insured on such other policy and where our policy is required by a written contract or written agreement to provide coverage to the additional insured on a primary and non-contributory basis.

E. This endorsement does not apply to an additional insured which has been added to this policy by an endorsement showing the additional insured in a Schedule of additional insureds, and which endorsement applies specifically to that identified additional insured.

F. With respect to the insurance afforded to the additional insureds under this endorsement, the following is added to Section **III – Limits Of Insurance**:

The most we will pay on behalf of the additional insured is the amount of insurance:

1. Required by the written contract or written agreement referenced in Paragraph **A.** of this endorsement; or

2. Available under the applicable Limits of Insurance shown in the Declarations,

whichever is less.

This endorsement shall not increase the applicable Limits of Insurance shown in the Declarations.

All other terms and conditions of this policy remain unchanged.

Includes copyrighted material of Insurance Services Office, Inc., with its permission.

Waiver Of Subrogation (Blanket) Endorsement

Policy No.	Eff. Date of Pol.	Exp. Date of Pol.	Eff. Date of End.	Producer	Add'l Prem.	Return Prem.
GLO 1058275-07	04/01/2022	04/01/2023		11744020	$ INCL	$

THIS ENDORSEMENT CHANGES THE POLICY. PLEASE READ IT CAREFULLY.

This endorsement modifies insurance provided under the:

Commercial General Liability Coverage Part

The following is added to the **Transfer Of Rights Of Recovery Against Others To Us Condition**:

If you are required by a written contract or agreement, which is executed before a loss, to waive your rights of recovery from others, we agree to waive our rights of recovery. This waiver of rights shall not be construed to be a waiver with respect to any other operations in which the insured has no contractual interest.

Notification to Others of Cancellation or Nonrenewal

ZURICH

Policy No.	Eff. Date of Pol.	Exp. Date of Pol.	Eff. Date of End.	Producer No.	Add'l. Prem	Return Prem
GLO 1058275-07	04/01/2022	04/01/2023		11744020	**INCL**	

THIS ENDORSEMENT CHANGES THE POLICY. PLEASE READ IT CAREFULLY.

This endorsement modifies insurance provided under the:

Commercial General Liability Coverage Part
Liquor Liability Coverage Part
Products/Completed Operations Liability Coverage Part

A. If we cancel or non-renew this Coverage Part(s) by written notice to the first Named Insured for any reason other than nonpayment of premium, we will mail or deliver a copy of such written notice of cancellation or non-renewal:

1. To the name and address corresponding to each person or organization shown in the Schedule below; and
2. At least 10 days prior to the effective date of the cancellation or non-renewal, as advised in our notice to the first Named Insured, or the longer number of days notice if indicated in the Schedule below.

B. If we cancel this Coverage Part(s) by written notice to the first Named Insured for nonpayment of premium, we will mail or deliver a copy of such written notice of cancellation to the name and address corresponding to each person or organization shown in the Schedule below at least 10 days prior to the effective date of such cancellation.

C. If notice as described in Paragraphs **A.** or **B.** of this endorsement is mailed, proof of mailing will be sufficient proof of such notice.

SCHEDULE	
Name and Address of Other Person(s) / Organization(s):	**Number of Days Notice:**
ANY PERSON OR ORGANIZATION TO WHICH YOU	
ARE REQUIRED TO PROVIDE NOTICE OF CANCELLATION IN A	
WRITTEN CONTRACT OR WRITTEN AGREEMENT EXECUTED PRIOR	30
TO LOSS, EXCEPT WHERE SUCH CONTRACT OR AGREEMENT IS	
PROHIBITED BY LAW.	

All other terms and conditions of this policy remain unchanged.

Includes copyrighted material of Insurance Services Office, Inc., with its permission.

Coverage Extension Endorsement

ZURICH

THIS ENDORSEMENT CHANGES THE POLICY. PLEASE READ IT CAREFULLY.

This endorsement modifies insurance provided under the:

Business Auto Coverage Form
Motor Carrier Coverage Form

A. Amended Who Is An Insured

1. The following is added to the **Who Is An Insured** Provision in **Section II – Covered Autos Liability Coverage**:

   The following are also "insureds":

   a. Any "employee" of yours is an "insured" while using a covered "auto" you don't own, hire or borrow for acts performed within the scope of employment by you. Any "employee" of yours is also an "insured" while operating an "auto" hired or rented under a contract or agreement in an "employee's" name, with your permission, while performing duties related to the conduct of your business.

   b. Anyone volunteering services to you is an "insured" while using a covered "auto" you don't own, hire or borrow to transport your clients or other persons in activities necessary to your business.

   c. Anyone else who furnishes an "auto" referenced in Paragraphs **A.1.a.** and **A.1.b.** in this endorsement.

   d. Where and to the extent permitted by law, any person(s) or organization(s) where required by written contract or written agreement with you executed prior to any "accident", including those person(s) or organization(s) directing your work pursuant to such written contract or written agreement with you, provided the "accident" arises out of operations governed by such contract or agreement and only up to the limits required in the written contract or written agreement, or the Limits of Insurance shown in the Declarations, whichever is less.

2. The following is added to the **Other Insurance** Condition in the Business Auto Coverage Form and the **Other Insurance – Primary and Excess Insurance Provisions Condition** in the Motor Carrier Coverage Form:

   Coverage for any person(s) or organization(s), where required by written contract or written agreement with you executed prior to any "accident", will apply on a primary and non-contributory basis and any insurance maintained by the additional "insured" will apply on an excess basis. However, in no event will this coverage extend beyond the terms and conditions of the Coverage Form.

B. Amendment – Supplementary Payments

Paragraphs **a.(2)** and **a.(4)** of the **Coverage Extensions** Provision in **Section II – Covered Autos Liability Coverage** are replaced by the following:

(2) Up to $5,000 for the cost of bail bonds (including bonds for related traffic law violations) required because of an "accident" we cover. We do not have to furnish these bonds.

(4) All reasonable expenses incurred by the "insured" at our request, including actual loss of earnings up to $500 a day because of time off from work.

C. Fellow Employee Coverage

The **Fellow Employee** Exclusion contained in **Section II – Covered Autos Liability Coverage** does not apply.

D. Driver Safety Program Liability and Physical Damage Coverage

1. The following is added to the **Racing** Exclusion in **Section II – Covered Autos Liability Coverage**:

Includes copyrighted material of Insurance Services Office, Inc., with its permission.

This exclusion does not apply to covered "autos" participating in a driver safety program event, such as, but not limited to, auto or truck rodeos and other auto or truck agility demonstrations.

2. The following is added to Paragraph **2.** in the **Exclusions** of **Section III – Physical Damage Coverage** of the Business Auto Coverage Form and Paragraph **2.b.** in the **Exclusions** of **Section IV – Physical Damage Coverage** of the Motor Carrier Coverage Form:

   This exclusion does not apply to covered "autos" participating in a driver safety program event, such as, but not limited to, auto or truck rodeos and other auto or truck agility demonstrations.

E. Lease or Loan Gap Coverage

The following is added to the **Coverage** Provision of the **Physical Damage Coverage** Section:

Lease Or Loan Gap Coverage

In the event of a total "loss" to a covered "auto", we will pay any unpaid amount due on the lease or loan for a covered "auto", less:

a. Any amount paid under the **Physical Damage Coverage** Section of the Coverage Form; and

b. Any:

(1) Overdue lease or loan payments at the time of the "loss";

(2) Financial penalties imposed under a lease for excessive use, abnormal wear and tear or high mileage;

(3) Security deposits not returned by the lessor;

(4) Costs for extended warranties, credit life insurance, health, accident or disability insurance purchased with the loan or lease; and

(5) Carry-over balances from previous leases or loans.

F. Towing and Labor

Paragraph **A.2.** of the **Physical Damage Coverage** Section is replaced by the following:

We will pay up to $75 for towing and labor costs incurred each time a covered "auto" of the private passenger type is disabled. However, the labor must be performed at the place of disablement.

G. Extended Glass Coverage

The following is added to Paragraph **A.3.a.** of the **Physical Damage Coverage** Section:

If glass must be replaced, the deductible shown in the Declarations will apply. However, if glass can be repaired and is actually repaired rather than replaced, the deductible will be waived. You have the option of having the glass repaired rather than replaced.

H. Hired Auto Physical Damage – Increased Loss of Use Expenses

The **Coverage Extension** for **Loss Of Use Expenses** in the **Physical Damage Coverage** Section is replaced by the following:

Loss Of Use Expenses

For Hired Auto Physical Damage, we will pay expenses for which an "insured" becomes legally responsible to pay for loss of use of a vehicle rented or hired without a driver under a written rental contract or written rental agreement. We will pay for loss of use expenses if caused by:

(1) Other than collision only if the Declarations indicate that Comprehensive Coverage is provided for any covered "auto";

(2) Specified Causes Of Loss only if the Declarations indicate that Specified Causes Of Loss Coverage is provided for any covered "auto"; or

(3) Collision only if the Declarations indicate that Collision Coverage is provided for any covered "auto".

However, the most we will pay for any expenses for loss of use is $100 per day, to a maximum of $3000.

Includes copyrighted material of Insurance Services Office, Inc., with its permission.

I. Personal Effects Coverage

The following is added to the **Coverage** Provision of the **Physical Damage Coverage** Section:

Personal Effects Coverage

a. We will pay up to $750 for "loss" to personal effects which are:

(1) Personal property owned by an "insured"; and

(2) In or on a covered "auto".

b. Subject to Paragraph **a.** above, the amount to be paid for "loss" to personal effects will be based on the lesser of:

(1) The reasonable cost to replace; or

(2) The actual cash value.

c. The coverage provided in Paragraphs **a.** and **b.** above, only applies in the event of a total theft of a covered "auto". No deductible applies to this coverage. However, we will not pay for "loss" to personal effects of any of the following:

(1) Accounts, bills, currency, deeds, evidence of debt, money, notes, securities, or commercial paper or other documents of value.

(2) Bullion, gold, silver, platinum, or other precious alloys or metals; furs or fur garments; jewelry, watches, precious or semi-precious stones.

(3) Paintings, statuary and other works of art.

(4) Contraband or property in the course of illegal transportation or trade.

(5) Tapes, records, discs or other similar devices used with audio, visual or data electronic equipment.

Any coverage provided by this Provision is excess over any other insurance coverage available for the same "loss".

J. Tapes, Records and Discs Coverage

1. The Exclusion in Paragraph **B.4.a.** of **Section III – Physical Damage Coverage** in the Business Auto Coverage Form and the Exclusion in Paragraph **B.2.c.** of **Section IV – Physical Damage Coverage** in the Motor Carrier Coverage Form does not apply.

2. The following is added to Paragraph **1.a. Comprehensive Coverage** under the **Coverage** Provision of the **Physical Damage Coverage** Section:

We will pay for "loss" to tapes, records, discs or other similar devices used with audio, visual or data electronic equipment. We will pay only if the tapes, records, discs or other similar audio, visual or data electronic devices:

(a) Are the property of an "insured"; and

(b) Are in a covered "auto" at the time of "loss".

The most we will pay for such "loss" to tapes, records, discs or other similar devices is $500. The **Physical Damage Coverage Deductible** Provision does not apply to such "loss".

K. Airbag Coverage

The Exclusion in Paragraph **B.3.a.** of **Section III – Physical Damage Coverage** in the Business Auto Coverage Form and the Exclusion in Paragraph **B.4.a.** of **Section IV – Physical Damage Coverage** in the Motor Carrier Coverage Form does not apply to the accidental discharge of an airbag.

L. Two or More Deductibles

The following is added to the **Deductible** Provision of the **Physical Damage Coverage** Section:

If an accident is covered both by this policy or Coverage Form and by another policy or Coverage Form issued to you by us, the following applies for each covered "auto" on a per vehicle basis:

1. If the deductible on this policy or Coverage Form is the smaller (or smallest) deductible, it will be waived; or

Includes copyrighted material of Insurance Services Office, Inc., with its permission.

2. If the deductible on this policy or Coverage Form is not the smaller (or smallest) deductible, it will be reduced by the amount of the smaller (or smallest) deductible.

M. Physical Damage – Comprehensive Coverage – Deductible

The following is added to the **Deductible** Provision of the **Physical Damage Coverage** Section:

Regardless of the number of covered "autos" damaged or stolen, the maximum deductible that will be applied to Comprehensive Coverage for all "loss" from any one cause is $5,000 or the deductible shown in the Declarations, whichever is greater.

N. Temporary Substitute Autos – Physical Damage

1. The following is added to **Section I – Covered Autos**:

   Temporary Substitute Autos – Physical Damage

   If Physical Damage Coverage is provided by this Coverage Form on your owned covered "autos", the following types of vehicles are also covered "autos" for Physical Damage Coverage:

   Any "auto" you do not own when used with the permission of its owner as a temporary substitute for a covered "auto" you do own but is out of service because of its:

   1. Breakdown;
   2. Repair;
   3. Servicing;
   4. "Loss"; or
   5. Destruction.

2. The following is added to the Paragraph **A. Coverage** Provision of the **Physical Damage Coverage** Section:

   Temporary Substitute Autos – Physical Damage

   We will pay the owner for "loss" to the temporary substitute "auto" unless the "loss" results from fraudulent acts or omissions on your part. If we make any payment to the owner, we will obtain the owner's rights against any other party.

   The deductible for the temporary substitute "auto" will be the same as the deductible for the covered "auto" it replaces.

O. Amended Duties In The Event Of Accident, Claim, Suit Or Loss

Paragraph **a.** of the **Duties In The Event Of Accident, Claim, Suit Or Loss** Condition is replaced by the following:

a. In the event of "accident", claim, "suit" or "loss", you must give us or our authorized representative prompt notice of the "accident", claim, "suit" or "loss". However, these duties only apply when the "accident", claim, "suit" or "loss" is known to you (if you are an individual), a partner (if you are a partnership), a member (if you are a limited liability company) or an executive officer or insurance manager (if you are a corporation). The failure of any agent, servant or employee of the "insured" to notify us of any "accident", claim, "suit" or "loss" shall not invalidate the insurance afforded by this policy.

Include, as soon as practicable:

(1) How, when and where the "accident" or "loss" occurred and if a claim is made or "suit" is brought, written notice of the claim or "suit" including, but not limited to, the date and details of such claim or "suit";

(2) The "insured's" name and address; and

(3) To the extent possible, the names and addresses of any injured persons and witnesses.

If you report an "accident", claim, "suit" or "loss" to another insurer when you should have reported to us, your failure to report to us will not be seen as a violation of these amended duties provided you give us notice as soon as practicable after the fact of the delay becomes known to you.

Includes copyrighted material of Insurance Services Office, Inc., with its permission.

P. Waiver of Transfer Of Rights Of Recovery Against Others To Us

The following is added to the **Transfer Of Rights Of Recovery Against Others To Us** Condition:

This Condition does not apply to the extent required of you by a written contract, executed prior to any "accident" or "loss", provided that the "accident" or "loss" arises out of operations contemplated by such contract. This waiver only applies to the person or organization designated in the contract.

Q. Employee Hired Autos – Physical Damage

Paragraph **b.** of the **Other Insurance** Condition in the Business Auto Coverage Form and Paragraph **f.** of the **Other Insurance – Primary and Excess Insurance Provisions** Condition in the Motor Carrier Coverage Form are replaced by the following:

For Hired Auto Physical Damage Coverage, the following are deemed to be covered "autos" you own:

(1) Any covered "auto" you lease, hire, rent or borrow; and

(2) Any covered "auto" hired or rented under a written contract or written agreement entered into by an "employee" or elected or appointed official with your permission while being operated within the course and scope of that "employee's" employment by you or that elected or appointed official's duties as respect their obligations to you.

However, any "auto" that is leased, hired, rented or borrowed with a driver is not a covered "auto".

R. Unintentional Failure to Disclose Hazards

The following is added to the **Concealment, Misrepresentation Or Fraud** Condition:

However, we will not deny coverage under this Coverage Form if you unintentionally:

(1) Fail to disclose any hazards existing at the inception date of this Coverage Form; or

(2) Make an error, omission, improper description of "autos" or other misstatement of information.

You must notify us as soon as possible after the discovery of any hazards or any other information that was not provided to us prior to the acceptance of this policy.

S. Hired Auto – World Wide Coverage

Paragraph **7a.(5)** of the **Policy Period, Coverage Territory** Condition is replaced by the following:

(5) Anywhere in the world if a covered "auto" is leased, hired, rented or borrowed for a period of 60 days or less,

T. Bodily Injury Redefined

The definition of "bodily injury" in the **Definitions** Section is replaced by the following:

"Bodily injury" means bodily injury, sickness or disease, sustained by a person including death or mental anguish, resulting from any of these at any time. Mental anguish means any type of mental or emotional illness or disease.

U. Expected Or Intended Injury

The **Expected Or Intended Injury** Exclusion in Paragraph **B. Exclusions** under **Section II – Covered Auto Liability Coverage** is replaced by the following:

Expected Or Intended Injury

"Bodily injury" or "property damage" expected or intended from the standpoint of the "insured". This exclusion does not apply to "bodily injury" or "property damage" resulting from the use of reasonable force to protect persons or property.

V. Physical Damage – Additional Temporary Transportation Expense Coverage

Paragraph **A.4.a.** of **Section III – Physical Damage Coverage** is replaced by the following:

4. Coverage Extensions

a. Transportation Expenses

INTERNAL USE ONLY

Includes copyrighted material of Insurance Services Office, Inc., with its permission.

We will pay up to $50 per day to a maximum of $1,000 for temporary transportation expense incurred by you because of the total theft of a covered "auto" of the private passenger type. We will pay only for those covered "autos" for which you carry either Comprehensive or Specified Causes of Loss Coverage. We will pay for temporary transportation expenses incurred during the period beginning 48 hours after the theft and ending, regardless of the policy's expiration, when the covered "auto" is returned to use or we pay for its "loss".

W. Replacement of a Private Passenger Auto with a Hybrid or Alternative Fuel Source Auto

The following is added to Paragraph **A. Coverage** of the **Physical Damage Coverage** Section:

In the event of a total "loss" to a covered "auto" of the private passenger type that is replaced with a hybrid "auto" or "auto" powered by an alternative fuel source of the private passenger type, we will pay an additional 10% of the cost of the replacement "auto", excluding tax, title, license, other fees and any aftermarket vehicle upgrades, up to a maximum of $2500. The covered "auto" must be replaced by a hybrid "auto" or an "auto" powered by an alternative fuel source within 60 calendar days of the payment of the "loss" and evidenced by a bill of sale or new vehicle lease agreement.

To qualify as a hybrid "auto", the "auto" must be powered by a conventional gasoline engine and another source of propulsion power. The other source of propulsion power must be electric, hydrogen, propane, solar or natural gas, either compressed or liquefied. To qualify as an "auto" powered by an alternative fuel source, the "auto" must be powered by a source of propulsion power other than a conventional gasoline engine. An "auto" solely propelled by biofuel, gasoline or diesel fuel or any blend thereof is not an "auto" powered by an alternative fuel source.

X. Return of Stolen Automobile

The following is added to the **Coverage Extension** Provision of the **Physical Damage Coverage** Section:

If a covered "auto" is stolen and recovered, we will pay the cost of transport to return the "auto" to you. We will pay only for those covered "autos" for which you carry either Comprehensive or Specified Causes of Loss Coverage.

All other terms, conditions, provisions and exclusions of this policy remain the same.

Includes copyrighted material of Insurance Services Office, Inc., with its permission.

Certificate of Insurance

ZURICH®

NOTE: This insurance certificate describes the insurance cover as per the date of issuance of the certificate and it does not imply any restriction for the insurance to be changed or cancelled.

The undertaking of Zurich Danmark, Filial af Zurich Insurance plc, Irland, does not in any case include, neither as against the insured nor against any third party, anything other than stated in the insurance contract documents in force at the time of application.

Zurich Danmark, Filial af Zurich Insurance plc, Irland

Zurich certifies that the following insurance policies have been issued to:

Policyholder	Kompan A/S C.F. Tietgens Boulevard 32C 5220 Odense SØ Denmark	
Policy no.	16207	
Insured	Kompan Inc., USA	
Type of insurance	General & Products Liability including Professional Indemnity	
Policy period	April 1, 2022 – March 31, 2023	
Geographical Area	Worldwide	
Limit of liability	Per Occurrence Per Aggregate	USD 5.000.000 USD 5.000.000

Notwithstanding the currency used in this Certificate, the Policy currency is in DKK. The Policy currency shall always prevail in the event of currency/ FX fluctuations and the Sum Insured could never exceed the Sum Insured stated in the Policy.

Place and date Copenhagen, March 23, 2022

Zurich Danmark, Filial af Zurich Insurance plc, Irland

Mette Helmo Skov
Senior Underwriter Liability

STATE OF NORTH CAROLINA
COUNTY OF MECKLENBURG

TENTH AMENDMENT TO THE AGREEMENT TO PROVIDE PLAYGROUND AND OUTDOOR FITNESS EQUIPMENT, SITE ACCESSORIES, SURFACING, AND RELATED PRODUCTS AND SERVICES

THIS TENTH AMENDMENT TO THE AGREEMENT TO PROVIDE PLAYGROUND AND OUTDOOR FITNESS EQUIPMENT, SITE ACCESSORIES, SURFACING, AND RELATED PRODUCTS AND SERVICES (this "Tenth Amendment") is made and entered into this 1st of July 2022, by and between Kompan, Inc., a Delaware corporation doing business in North Carolina (the "Company"), and the City of Charlotte, a North Carolina municipal corporation (the "City").

Statement of Background and Intent

A. The City of Charlotte and the Company entered into an Agreement for Playground and Outdoor Fitness Equipment, Site Accessories, Surfacing, and Related Products and Services dated July 1, 2017 (the "Contract") pursuant to which the Company agreed to provide Playground and Outdoor Fitness Equipment, Site Accessories, Surfacing, and Related Products and Services for the City of Charlotte.

B. The parties amended the Contract on January 1, 2018 to incorporate unit price adjustments and freight rate adjustments.

C. The parties amended the Contract on May 1, 2018 to incorporate new products and unit price adjustments.

D. The parties amended the Contract on September 1, 2018 to incorporate federal contract terms and conditions.

E. The parties amended the Contract on January 1, 2019 to incorporate unit price adjustments.

F. The parties amended the Contract on May 15, 2019 to incorporate third-party products and price lists.

G. The parties amended the Contract on January 1, 2020 to incorporate unit price adjustments.

H. The parties amended the Contract on January 1, 2021 to incorporate unit price adjustments.

I. The parties amended the Contract on May 17, 2021 to incorporate unit price adjustments and add the Domestic (U.S.) Procurement Preference clause.

J. The parties amended the Contract on January 1, 2022 to incorporate unit price adjustments and replace the Commercial Non-Discrimination clause.

K. The parties now desire to amend the Contract to extend the Term of the Contract by the first of two (2) two-year renewal terms and to incorporate certain other changes.

NOW, THEREFORE, in consideration of the mutual covenants and agreements contained herein, the parties hereby agree to the following:

AGREEMENT

1. The terms of the Contract are restated by and incorporated into this Tenth Amendment by reference.
2. Defined terms used in this Tenth Amendment shall have the same meaning as are assigned to such terms in the Contract.
3. This Tenth Amendment extends the Term of the Contract by the first of two (2) two-year renewal terms to expire on June 30, 2024.
4. Except to the extent specifically provided above, this amendment shall not be interpreted or construed as waiving any rights, obligations, remedies, or claims the parties may otherwise have under the Contract.
5. In all other respects and except as modified herein, the terms of the Contract shall remain in force and effect.

[Signature Page Follows]

CITY OF
CHARLOTTE

Digital Contract Routing Form
Non-Encumbered

Date Submitted: April 25, 2022

Submitted by: Genetta N. Carothers

Submitter email: genetta.carothers@charlottenc.gov

Contract #: 2017001135

Amendment #: 10

Contract Name: Playground and Outdoor Fitness Equipment, Site Accessories, Surfacing, and Related Products

Vendor Legal Name: Kompan, Inc.

Vendor #: 303668

REQUIRED ATTACHMENT(S):

Use the Paperclip icon to attach a full Contract Document Routing Packet for review by the authorized City individual with signature authority. The Routing Packet MUST include all required components per the direction provided at:

The following signatures, once completed, shall be incorporated by reference into the contractual document identified above.

City of Charlotte

eSigned via SeamlessDocs.com

Brent Cagle

Key: [illegible]

IN WITNESS WHEREOF, and in acknowledgement that the parties hereto have read and understood each and every provision hereof, the parties have caused this Tenth Amendment to be executed as of the date first written above.

KOMPAN, INC.

BY: _____
(signature)

PRINT NAME: Eric Lewis

TITLE: Treasurer

DATE: 04/19/2022

CITY OF CHARLOTTE:
CITY MANAGER'S OFFICE

BY: _____
(signature)

PRINT NAME: _____

TITLE: _____

DATE: _____

CONTRACT AGREEMENT
Bid No.: 20-46: Park & Playground Equipment
Master Contract #: 20-MCC-SOU-12304

This Contract Agreement, ("Agreement") is made as of this 27th day of July, 2020, ("Effective Date") by and between **St. Johns County, FL** ("County"), a political subdivision of the State of Florida, with principal offices located at 500 San Sebastian View, St. Augustine, FL 32084, and **Southern Recreation, Inc.** ("Contractor"), authorized to do business in the State of Florida, with offices located at 4060 Edison Ave., Jacksonville, FL 32254; Phone: (904) 387-4390; and Email: terry@southernrecreation.com

In consideration of the mutual promises contained herein, the County and Contractor agree as follows:

ARTICLE 1 – DURATION and EXTENSION

This Agreement shall become effective upon the Effective Date shall be in effect for a period of three (3) calendar years, and may be extended, in one (1) year renewal periods for a maximum of two (2) one (1) year extensions, as necessary to complete the required services, upon satisfactory performance by the Contractor, mutual agreement by both parties, and the availability of funds. While this Agreement may be extended as stated in this Article, it is expressly noted that the County is under no obligation to extend this Agreement. It is further expressly understood that the option of extension is exercisable only by the County, and only upon the County's determination that the Contractor satisfactorily performed the Services noted in the Contract Documents.

ARTICLE 2 - ENUMERATION OF CONTRACT DOCUMENTS

The term "Contract Documents" includes the following:

- This Agreement, including any amendment executed as provided in Article 32;
- Appendix A – FEMA Required Contract Clauses
- Appendix B – CDBG-DR Required Contract Clauses
- St. Johns County Bid No.: 20-46 (Exhibit A);
- Contractor Cost Proposal (Exhibit B);
- DBRA Wage Determination (Exhibit C)
- Any Certificate of Insurance required pursuant to Article 15 of this Agreement.

Any document not identified above is not a Contract Document and does not form part of this Agreement. In interpreting the Contract and resolving any inconsistencies or ambiguities, the main body of this Agreement takes precedence over any of the Exhibits provided above.

ARTICLE 3 - SERVICES

The Contractor's responsibility under this Agreement is to provide park and playground equipment, playground surfacing, water stations, splash pads, park water features, park furniture (i.e. seating, benches, picnic tables, bleachers, trash receptacles, etc.) scoreboards, sports equipment including but not limited to tennis nets, basketball goals, any and all sports nets, car stops, bicycle racks, bicycle repair and pump stations as ordered by St. Johns County. Delivery, off-loading, and installation services shall also be provided as ordered by St. Johns County, as specified in the Scope of Work, proposed by the Contractor, approved by the County in accordance with Bid No. 20-46 and as otherwise provided in the Contract Documents.

Services provided by the Contractor shall be under the general direction of St. Johns County Parks and Recreation Department or other authorized County designee, who shall act as the County's representative throughout the duration of this Agreement.

ARTICLE 4 – SCHEDULE

The Contractor shall perform the required Services according to the schedule submitted and approved by the County. No changes to said schedule shall be made without prior written authorization from the County's representative.

ARTICLE 5 – COMPENSATION/BILLING/INVOICES

The County shall compensate the Contractor based on equipment Unit Prices as stated in the selected vendor's catalog for

Park & Playground Equipment, per project site, which shall include any and all direct and indirect costs, and reimbursable expenses. The maximum amount available as compensation to Contractor under this Agreement shall not exceed one hundred fifty thousand dollars ($150,000.00) stated above without the County's express written approval, and amendment to this Agreement.

The maximum project costs eligible to be authorized by Purchase Order under the awarded Contract is $100,000. Any project that is estimated to exceed that amount, must be submitted to the SJC Board of County Commissioners for approval prior to the Purchase Order being issued.

It is strictly understood that Contractor is not entitled to the above-referenced amount of compensation. Rather, Contractor's compensation is based upon Contractor's adhering to the Scope of Work, detailed in this Agreement. As such, the Contractor's compensation is dependent upon satisfactory completion and delivery of all work product and deliverables noted in the Scope of Work, and detailed in this Agreement.

The Contractor shall bill the County for services satisfactorily performed, and materials satisfactorily delivered at the end of each month. The signature of the Contractor's authorized representative on the submitted invoice shall constitute the Contractor's certification to the County that:

1. The Contractor has billed the County for all services rendered by it and any of its Contractors or sub-contractors through the date of the invoice;
2. As of the date of the invoice, no other outstanding amounts are due from the County to the Contractor for services rendered;
3. The reimbursable expenses, if any, have been reasonably incurred; and
4. The amount requested is currently due and owing.

Though there is no billing form or format pre-approved by either the County, or the Contractor, bills/invoices submitted by the Contractor shall include a detailed written report of the Work accomplished in connection with the Scope of Work, and must be submitted with a Request for Payment Form 1550, as provided by the County. The County may return a bill invoice from the Contractor, and request additional documentation information. Under such circumstances, the timeframe for payment will be extended by the time necessary to receive a verified bill/invoice.

The Contractor's acceptance of the County's payment of an invoiced amount shall release the County from any claim by the Contractor, or by the Contractor's sub-contractors, for work performed but not invoiced during the time period indicated on the invoice for which payment was issued.

Unless otherwise notified, bills/invoices should be delivered to:

St. Johns County Parks & Recreation Department
Attn: Jamie Baccari, Community Program Manager
2175 Mizell Road
St. Augustine, FL 32080

FINAL INVOICE: In order for the County and the Contractor to reconcile close their books and records, the Contractor shall clearly indicate "Final Invoice" on the Contractor's final bill/invoice to the County. Such indication establishes that all services have been satisfactorily performed and that all charges and costs have been invoiced to the County and that there is no further Work to be performed under this Agreement.

ARTICLE 6 – TRUTH-IN-NEGOTIATION CERTIFICATE

The signing of this Agreement by the Contractor shall act as the execution of a truth-in-negotiation certificate certifying that wage rates and other factual unit costs supporting the compensation are accurate, complete, and current as of the date of this Agreement.

The original contract price and any additions thereto shall be adjusted to exclude any significant sums by which the County determines the contract price was increased due to inaccurate, incomplete, or noncurrent wage rates and other factual unit costs. All such contract adjustments shall be made within one (1) year following the end of the Agreement.

ARTICLE 7 – ARREARS

The Contractor shall not pledge the County's credit or make it a guarantor of payment or surety for any contract, debt, obligation, judgement, lien, or any form of indebtedness. The Contractor further warrants and represents that it has no

obligation or indebtedness that would impair its ability to fulfill the terms of this Agreement.

ARTICLE 8 – TERMINATION

This Agreement may be terminated by the County without cause upon at least thirty (30) calendar days advance written notice to the Contractor of such termination without cause.

This Agreement may be terminated by the County with cause upon at least fourteen (14) calendar days advance written notice of such termination with cause. Such written notice shall indicate the exact cause for termination.

ARTICLE 9 – NOTICE OF DEFAULT/RIGHT TO CURE

Should the County fail to perform (default) under the terms of this Agreement, then the Contractor shall provide written notice to the County, which such notice shall include a timeframe of no fewer than fifteen (15) business days in which to cure the default. Failure to cure the default within the timeframe provided in the notice of default (or any such amount of time as mutually agreed to by the parties in writing), shall constitute cause for termination of this Agreement.

Should the Contractor fail to perform (default) under the terms of this Agreement, then the County shall provide written notice to the Contractor, which such notice shall include a timeframe of no fewer than five (5) calendar days in which to cure the default. Failure to cure the default within the timeframe provided in the notice of default (or any such amount of time as mutually agreed to by the parties in writing), shall constitute cause for termination of this Agreement.

Consistent with other provisions in this Agreement, Contractor shall be paid for services authorized and satisfactorily performed under this Contract up to the effective date of termination.

Upon receipt of a notice of termination, except as otherwise directed by the County in writing, the Contractor shall:

1. Stop work on the date to the extent specified.
2. Terminate and settle all orders and subcontracts relating to the performance of the terminated work.
3. Transfer all work in process, completed work, and other material related to the terminated work to the County.
4. Continue and complete all parts of the work that have not been terminated.

ARTICLE 10 – PERSONNEL

The Contractor represents that it has, or shall secure at its own expense, all necessary personnel required to perform the Work as provided in the Contract Documents. It is expressly understood that such personnel shall not be employees of, or have any contractual relationship with the County.

All Work required hereunder shall be performed by the Contractor, or under its supervision. All personnel engaged in performing the Work shall be fully qualified and, if required, authorized or permitted under federal, state and local law to perform such Work.

Any changes or substitutions in the Contractor's key personnel must be made known to the County's representative and written approval granted by the County before said change or substitution can become effective.

The Contractor warrants that all Work shall be performed by skilled and competent personnel to the highest professional standards in the field. The Contractor is responsible for the professional quality, technical accuracy, and timely completion of all work performed hereunder, and shall correct or revise any errors or deficiencies in the Work, without additional compensation.

ARTICLE 11 – SUBCONTRACTING

The County reserves the right to approve the use of any sub-contractor, or to reject the selection of a particular sub-contractor, and to inspect all facilities of any sub-contractors in order to make a determination as to the capability of the sub-contractors to perform the Work described in the Contract Documents. The Contractor is encouraged to seek minority and women business enterprises for participation in subcontracting opportunities.

If a sub-contractor fails to satisfactorily perform in accordance with the Contract Documents, and it is necessary to replace the sub-contractor to complete the Work in a timely fashion, the Contractor shall promptly do so, subject to approval by the County.

The County reserves the right to disqualify any sub-contractor, vendor, or material supplier based upon prior unsatisfactory performance.

ARTICLE 12 – E-VERIFY

The Contractor shall utilize the U.S. Department of Homeland Security's E-Verify System to verify employment eligibility of any and all personnel hired to perform work under this Agreement. Additionally, the Contractor shall explicitly require any and all sub-contractors and sub-contractors to utilize the U.S. Department of Homeland Security's E-Verify System to verify employment eligibility of all personnel hired to perform work under this Agreement.

ARTICLE 13 – FEDERAL AND STATE TAX

In accordance with Local, State, and Federal law, the County is exempt from the payment of Sales and Use Taxes. The County shall provide a tax exemption certificate to the Contractor upon request. The Contractor shall not be exempt from the payment of all applicable taxes in its performance under this Agreement. It is expressly understood by the County and by the Contractor that the Contractor shall not be authorized to use the County's Tax Exemption status in any manner.

The Contractor shall be solely responsible for the payment and accounting of any and all applicable taxes and/or withholdings including but not limited to Social Security payroll taxes (FICA), associated with or stemming from Contractor's performance under this Agreement.

ARTICLE 14 – AVAILABILITY OF FUNDS

The County's obligations under this Agreement are contingent upon the lawful appropriation of sufficient funds, for that purpose, by the St. Johns County Board of County Commissioners. Pursuant to the requirements of Section 129.07, Florida Statutes, payment made under this Agreement shall not exceed the amount appropriate in the County's budget for such purpose in that fiscal year. Nothing in this Agreement shall create any obligation on the part of the Board of County Commissioners to appropriate such funds for the payment of services provided under this Agreement during any given County fiscal year. Moreover, it is expressly noted that the Contractor cannot demand that the County provide any such funds in any given County Fiscal Year.

ARTICLE 15 - INSURANCE

The Contractor shall not commence work under this Agreement until he/she has obtained all insurance required under this section and such insurance has been approved by the County. All insurance policies shall be issued by companies authorized to do business under the laws of the State of Florida. The Contractor shall furnish proof of Insurance to the County prior to the commencement of operations. The Certificate(s) shall clearly indicate the Contractor has obtained insurance of the type, amount, and classification as required by contract and that no material change or cancellation of the insurance shall be effective without thirty (30) days prior written notice to the County. Certificates shall specifically include the County as Additional Insured for all lines of coverage except Workers' Compensation and Professional Liability. A copy of the endorsement must accompany the certificate. Compliance with the foregoing requirements shall not relieve the Contractor of its liability and obligations under this Agreement.

Certificate Holder Address: St. Johns County, a political subdivision of the State of Florida
500 San Sebastian View
St. Augustine, FL 32084

The Contractor shall maintain throughout the duration of this Agreement, Comprehensive General Liability Insurance with minimum limits of $1,000,000 per occurrence, $2,000,000 aggregate, to protect the Contractor from claims for damages for bodily injury, including wrongful death, as well as from claims of property damages which may arise from any operations under this contract, whether such operations be by the Contractor or by anyone directly employed by or contracting with the Contractor.

The Contractor shall maintain during the life of this Contract, Comprehensive Automobile Liability Insurance with minimum limits of $300,000 combined single limit for bodily injury and property damage liability to protect the Contractor from claims for damages for bodily injury, including the ownership, use, or maintenance of owned and non-owned automobiles, including rented hired automobiles whether such operations be by the Contractor or by anyone directly or indirectly employed by a Contractor.

The Contractor shall maintain during the life of this Contract, adequate Workers' Compensation Insurance in at least such amounts as are required by the law for all of its employees per Florida Statute 440.02.

In the event of unusual circumstances, the County Administrator or his designee may adjust these insurance requirements.

ARTICLE 16 - INDEMNIFICATION

The Contractor shall indemnify and hold harmless the County, and its officers, and employees, from liabilities, damages, losses, and costs, including, but not limited to, reasonable attorneys' fees, to the extent caused by the negligence, recklessness, intentional/unintentional conduct or omission of the Contractor and other persons employed or utilized by the Contractor.

ARTICLE 17 – SUCCESSORS AND ASSIGNS

The County and the Contractor each binds itself and its partners, successors, executors, administrators and assigns to the other party of this Agreement and to the partners, successors, executors, administrators and assigns of such other party, in respect to all covenants of this Agreement. Except as above, neither the County nor the Contractor shall assign, sublet, convey or transfer its interest in this Agreement without the written consent of the other. Nothing herein shall be construed as creating any personal liability on the part of any officer or agent of the County, which may be a party hereto, nor shall it be construed as giving any rights or benefits hereunder to anyone other than the County and the Contractor.

ARTICLE 18 – NO THIRD PARTY BENEFICIARIES

It is expressly understood by the County, and the Contractor, and this Agreement explicitly states that no third party beneficiary status or interest is conferred to, or inferred to, any other person or entity.

ARTICLE 19 – REMEDIES

No remedy herein conferred upon any party is intended to be exclusive, or any other remedy, and each and every such remedy shall be cumulative and shall be in addition to every other remedy given hereunder or nor or hereafter existing at law or in equity or by statute or otherwise. No single or partial exercise by any party or any right, power, or remedy hereunder shall preclude any other or further exercise thereof.

In any action brought by either party for the enforcement of the obligations of the other party, the prevailing party shall be entitled to recover reasonable attorney's fees.

ARTICLE 20 – CONFLICT OF INTEREST

The Contractor represents that it presently has no interest and shall acquire no interest, either directly or indirectly, which would conflict in any manner with the performance of services required hereunder. The Contractor further represents that no person having any interest shall be employed for said performance.

The Contractor shall promptly notify the County, in writing, by certified mail, of all potential conflicts of interest for any prospective business association, interest or other circumstance, which may influence or appear to influence the Contractor's judgment or quality of services being provided hereunder. Such written notification shall identify the prospective business association, interest or circumstance, the nature of work that the Contractor may undertake and request an opinion of the County, whether such association, interest, or circumstance constitutes a conflict of interest if entered into by the Contractor.

The County agrees to notify the Contractor of its opinion by certified mail within thirty (30) days of receipt of notification by the Contractor. If, in the opinion of the County, the prospective business association, interest or circumstance would not constitute a conflict of interest by the Contractor, the County shall so state in the notification and the Contractor shall, at his/her option enter into said association, interest or circumstance and it shall be deemed not in conflict of interest with respect to services provided to the County by the Contractor under the terms of this Agreement.

ARTICLE 21 – EXCUSABLE DELAYS

The Contractor shall not be considered in default by reason of any delay in performance if such delay arises out of causes reasonably beyond the Contractor's control and without its fault or negligence. Such cases may include, but are not limited to: acts of God; the County's omnissive and commissive failures; natural or public health emergencies; freight embargoes; and severe weather conditions.

If delay is caused by the failure of the Contractor's sub-contractor(s) to perform or make progress, and if such delay arises out of causes reasonably beyond the control of the Contractor and its sub-contractor(s) and is without the fault or negligence of either of them, the Contractor shall not be deemed to be in default.

Upon the Contractor's request, the County shall consider the facts and extent of any delay in performing the work and, if the Contractor's failure to perform was without its fault or negligence, the Contract Schedule and/or any other affected provision of this Agreement shall be revised accordingly; subject to the County's right to change, terminate, or stop any or

all of the Work at any time.

ARTICLE 22 – DISCLOSURE AND OWNERSHIP OF DOCUMENTS

The Contractor shall deliver to the County for approval and acceptance, and before being eligible for final payment of any amounts due, all documents and materials prepared by and for the County under this Agreement.

All written and oral information not in the public domain, or not previously known, and all information and data obtained, developed, or supplied by the County, or at its expense, shall be kept confidential by the Contractor and shall not be disclosed to any other party, directly or indirectly, without the County's prior written consent, unless required by a lawful order. All drawings, maps, sketches, and other data developed, or purchased under this Agreement, or at the County's expense, shall be and remains the County's property and may be reproduced and reused at the discretion of the County.

The County and the Contractor shall comply with the provisions of Chapter 119, Florida Statutes (Public Records Law).

All covenants, agreements, representations and warranties made herein, or otherwise made in writing by any party pursuant hereto, including but not limited to, any representations made herein relating to disclosure or ownership of documents, shall survive the execution and delivery of this Agreement and the consummation of the transactions contemplated hereby.

ARTICLE 23 – INDEPENDENT CONTRACTOR RELATIONSHIP

The Contractor is, and shall be, in the performance of all work services and activities under this Agreement, an independent Contractor, and not an employee, agent, or servant of the County. All persons engaged in any of the work or services performed pursuant to this Agreement shall at all times and in all places be subject to the Contractor's sole direction, supervision, and control.

The Contractor shall exercise control over the means and manner in which it and its employees perform the work, and in all respects the Contractor's relationship and the relationship of its employees to the County shall be that of an independent Contractor and not as employees or agents of the County. The Contractor does not have the power or authority to bind the County in any promise, agreement or representation other than specifically provided for in this Agreement.

ARTICLE 24 – CONTINGENT FEES

Pursuant to Section 287.055(6), Florida Statutes, the Contractor warrants that it has not employed or retained any company or person, other than a bona fide employee working solely for the Contractor to solicit or secure this Agreement and that it has not paid or agreed to pay any person, company, corporation, individual, or firm, other than a bona fide employee working solely for the Contractor, any fee, commission, percentage, gift, or any other consideration contingent upon or resulting from the award or making of this Agreement.

Violation of this section shall be grounds for termination of this Agreement. If this Agreement is terminated for violation of this section, the County may deduct from the contract price, or otherwise recover, the full amount of such fee, commission, percentage, gift, or other consideration.

ARTICLE 25 – ACCESS AND AUDITS

The Contractor shall maintain adequate records to justify all charges, expenses, and costs incurred in performing the work for at least three (3) years after completion of this Agreement. The County shall have access to such books, records, and documents as required in this section for the purpose of inspection or audit during normal business hours, at the County's cost, upon five (5) days written notice.

ARTICLE 26 – NONDISCRIMINATION

The Contractor warrants and represents that all of its employees are treated equally during employment without regard to race, color, religion, physical handicap, sex, age or national origin.

ARTICLE 27 – ENTIRETY OF CONTRACTUAL AGREEMENT

The County and the Contractor agree that this Agreement, signed by both parties sets forth the entire agreement between the parties, and that there are no promises or understandings other than those stated herein, or are incorporated by reference into this Agreement. None of the provisions, terms, conditions, requirements, or responsibilities noted in this Agreement may be amended, revised, deleted, altered, or otherwise changed, modified, or superseded, except by written instrument, duly executed by authorized representatives of both the County, and the Contractor.

ARTICLE 28 – ENFORCEMENT COSTS

If any legal action or other proceeding is brought for the enforcement of this Agreement, or because of an alleged dispute, breach, default or misrepresentation in connection with any provisions of this Agreement, the successful or prevailing party or parties shall be entitled to recover reasonable attorney's fees, court costs and all reasonable expenses even if not taxable as court costs (including, without limitation, all such reasonable fees, costs and expenses incident to appeals), incurred in that action or proceedings, in addition to any other relief to which such party or parties may be entitled.

ARTICLE 29 – COMPLIANCE WITH APPLICABLE LAWS

Both the County and the Contractor shall comply with any and all applicable laws, rules, regulations, orders, and policies of the County, State, and Federal Governments.

ARTICLE 30 – AUTHORITY TO PRACTICE

The Contractor hereby represents and warrants that it has and shall continue to maintain all licenses and approvals required to conduct its business, and that it shall at all times, conduct its business activities in a reputable manner.

ARTICLE 31 – SEVERABILITY

If any term or provision of this Agreement, or the application thereof to any person or circumstances shall, to any extent, be held invalid or unenforceable, the remainder of this Agreement, or the application of such items or provision, to persons or circumstances other than those as to which it is held invalid or unenforceable, shall not be affected and every other term and provision of this Agreement shall be deemed valid and enforceable to the extent permitted by law.

ARTICLE 32 - AMENDMENTS AND MODIFICATIONS

No amendments or modifications of this Agreement shall be valid unless in writing and signed by each of the parties.

The County reserves the right to make changes in the work, including alterations, reductions therein or additions thereto. Upon receipt by the Contractor of the County's notification of a contemplated change, the Contractor shall: (1) if requested by the County, provide an estimate for the increase or decrease in cost due to the contemplated change; (2) notify the County of any estimated change in the completion date; and (3) advise the County in writing if the contemplated change shall effect the Contractor's ability to meet the completion dates or schedules of this Agreement. If the County instructs in writing, the Contractor shall suspend work on that portion of the project, pending the County's decision to proceed with the change. If the County elects to make the change, the County shall issue a Change Order for changes, or a contract change order, if the original contract is be changed or amended the Contractor shall not commence work on any such change until such written change order has been issued and signed by each of the parties.

ARTICLE 33 – FLORIDA LAW & VENUE

This Agreement shall be governed by the laws of the State of Florida. Any and all legal action necessary to enforce this Agreement shall be held in St. Johns County, Florida.

ARTICLE 34 – ARBITRATION

The County shall not be obligated to arbitrate or permit any arbitration binding on the County under any of the Contract Documents or in connection with the project in any manner whatsoever.

ARTICLE 35 - NOTICES

All notices required in this Agreement shall be sent by certified mail, return receipt requested, and if sent to the County shall be mailed to:

St. Johns County Purchasing Department
Attn: Purchasing Manager
500 San Sebastian View
St. Augustine, FL 32084

and if sent to the Contractor shall be mailed to:

Southern Recreation, Inc.
Attn: Terry Rogers
4060 Edison Ave.
Jacksonville, Fl 32254

ARTICLE 36 - HEADINGS

The heading preceding the articles and sections herein are solely for convenience of reference and shall not constitute a part of this Agreement, or affect its meaning, construction or effect.

ARTICLE 37 –PUBLIC RECORDS

The cost of reproduction, access to, disclosure, non-disclosure, or exemption of records, data, documents, and/or materials, associated with this Agreement shall be subject to the applicable provisions of the Florida Public Records Law (Chapter 119, Florida Statutes), and other applicable State and Federal provisions. Access to such public records, may not be blocked, thwarted, and/or hindered by placing the public records in the possession of a third party, or an unaffiliated party.

In accordance with Florida law, to the extent that Contractor's performance under this Contract constitutes an act on behalf of the County, Contractor shall comply with all requirements of Florida's public records law. Specifically, if Contractor is expressly authorized, and acts on behalf of the County under this Agreement, Contractor shall:

(1) Keep and maintain public records that ordinarily and necessarily would be required by the County in order to perform the Services;

(2) Upon request from the County's custodian of public records, provide the County with a copy of the requested records or allow the records to be inspected or copied within a reasonable time at a cost that does not exceed the cost as provided in Chapter 119, Florida Statutes, or as otherwise provided by law;

(3) Ensure that public records related to this Agreement that are exempt or confidential and exempt from public records disclosure requirements are not disclosed except as authorized by applicable law for the duration of this Agreement and following completion of this Agreement if the Contractor does not transfer the records to the County; and

(4) Upon completion of this Agreement, transfer, at no cost, to the County all public records in possession of the Contractor or keep and maintain public records required by the County to perform the Services.

If the Contractor transfers all public records to the County upon completion of this Agreement, the Contractor shall destroy any duplicate public records that are exempt or confidential and exempt from public records disclosure requirements. If the Contractor keeps and maintains public records upon completion of this Agreement, the Contractor shall meet all applicable requirements for retaining public records. All records stored electronically must be provided to the County, upon request from the County's custodian of public records, in a format that is compatible with the County's information technology systems.

Failure by the Contractor to comply with the requirements of this section shall be grounds for immediate, unilateral termination of this Agreement by the County.

IF THE CONTRACTOR HAS QUESTIONS REGARDING THE APPLICATION OF CHAPTER 119, FLORIDA STATUTES, TO ITS DUTY TO PROVIDE PUBLIC RECORDS RELATING TO THIS AGREEMENT, CONTACT THE CUSTODIAN OF PUBLIC RECORDS AT: 500 San Sebastian View, St. Augustine, FL 32084, (904) 209-0805, publicrecords@sjcfl.us

ARTICLE 38 – USE OF COUNTY LOGO

Pursuant to, and consistent with, County Ordinance 92-2 and County Administrative Policy 101.3, the Contractor may not manufacture, use, display, or otherwise use any facsimile or reproduction of the County Seal/Logo without express written approval St. Johns County, Florida.

ARTICLE 39 – SURVIVAL

It is explicitly noted that the following provisions of this Agreement, to the extent necessary, shall survive any suspension, termination, cancellation, revocation, and/or non-renewal of this Agreement, and therefore shall be both applicable and enforceable beyond any suspension, termination, cancellation, revocation, and/or non-renewal: (1) Truth-in-Negotiation; (2) Federal and State Taxes; (3) Insurance; (4) Indemnification; (5) Access and Audits; (6) Enforcement Costs, and (7) Access to Records.

ARTICLE 40 – AUTHORITY TO EXECUTE
Each party represents that it has the lawful authority to enter into this Agreement and has authorized the execution of this Agreement by the party's authorized representative shown below.

ARTICLE 41 – OSHA REQUIREMENTS
The Contractor warrants that the product, products, or services supplied to St. Johns County shall conform in all respects to the standards set forth in the Occupational Safety and Health Act (OSHA) of 1970 as amended and the failure to comply will be considered a breach of contract. St. Johns County shall be held harmless against any unsafe conditions and contractor employee incidents.

ARTICLE 42 – COMPLIANCE WITH OCCUPATIONAL SAFETY AND HEALTH ACT
Contractor certifies that all material, equipment, services, etc., furnished in this bid meets all OSHA requirements for the applicable Sectors. Bidder further certifies that, if he is the successful bidder, and the material, equipment, service, etc., delivered or provided is subsequently found to be deficient in any OSHA requirement in effect on date of delivery or service fulfillment date, all costs necessary to bring the material, equipment, service, etc., into compliance with the aforementioned requirements shall be borne by the bidder. All Personal Protective Equipment used by the contractor and their employees shall be ANSI certified and meet OSHA standards.

ARTICLE 43 – TRAINING AND EDUCATION
Contractors will ensure that Contractor employees are trained appropriately for their work tasking. The minimum requirements are found in Federal and State Regulations. Examples of this training are (but not limited to):

- Lockout Tagout
- Fall Protection
- Electrical Safety and the National Electrical Code (NEC)
- Confined Space Entry
- Hot Work
- Specific Chemical Hazards
- Excavations and Trenching
- Heavy Equipment Operation

Special emphasis should be given towards training and compliance with the Construction industry's "Focus Four" established by OSHA as an outreach program to the construction industry and its workers. Training, education, and awareness should be provided in the areas of:
1) Fall Hazards 2) Caught-In and Between Hazards 3) Struck-By Hazards and 4) Electrocution Hazards.

ARTICLE 44 – FIRE EXTINGUISHERS (FOR FIRE EXTINGUISHER SERVICES)
Pursuant to Florida State Statute Chapter 633 Section 304 and NFPA 1, Florida Fire Prevention Code, fire extinguisher services shall be performed by a contractor who is licensed/permitted by the State Fire Marshal.

ARTICLE 45 – TOXIC SUBSTANCES/FEDERAL HAZARD COMMUNICATION "RIGHT TO KNOW AND UNDERSTAND" REGULATIONS
The Federal "Right to Know and Understand" Regulation (also known as the Hazard Communication / Globally Harmonized System of Classification and Labeling of Chemicals (GHS) implemented by OSHA requires employers to inform their employees of any toxic substances to which they may be exposed in the workplace, and to provide training in safe chemical storage, labeling, handling practices and emergency procedures.

Accordingly, the Contractor(s) performing under this contract shall be required to provide two (2) complete sets of Safety Data Sheets (SDS) to each of the departments utilizing the awarded products. This information should be provided at the time when the initial delivery is made, on a department-by-department basis. If performing work on site, it is preferred that each contractor bring their hazardous communication program and SDS in a binder labeled with the contractor's name and identified as a Hazardous Communication/GHS Program. Upon leaving the jobsite and the removal of all hazardous materials, contractors shall take their information with them.
The transport, use, and disposal of toxic substances must be conducted in accordance with DEP/EPA regulations.

Upon request, contractors working at St. Johns County facilities or jobsites will be given access to the written Hazardous Communication Program and informed where to locate SDS

ARTICLE 46 – TEMPORARY TRAFFIC CONTROL (TTC)/MAINTENANCE OF TRAFFIC (MOT)
The Contractor must comply with the Florida Department of Transportation's (DOT) Temporary Traffic Control (TTC)

and the Manual on Uniform Traffic Control Devices (MUTCD) in the planning, development, design, implementation, operation, enforcement and inspection of work zone related transportation management and temporary traffic control on streets and highways within the State Highway System right-of-way. Training in the Advanced, Intermediate, and Flagger categories must be completed by the Contractor for their employees when performing right-of-way work while under contract with St. Johns County. Contractor employees must wear a Class II (daytime), Class III (night limited visibility) high-visibility safety vest or equivalent high-visibility apparel while performing any work that places them in the right-of-way.

Bid No. 20-46; Park and Playground Equipment
Master Contract #: 20-MCC-SOU-12304

IN WITNESS WHEREOF, authorized representatives of the County and Contractor have executed this Agreement on the day and year below noted.

COUNTY:

St. Johns County, FL
Full Legal Name

By: _____
Signature County Representative

Leigh A. Daniels, CPPB
Printed Name – County Representative

Assistant Purchasing Manager
Printed Title – County Representative

7/27/20
Date of Execution

ATTEST:
ST. JOHNS COUNTY, FL
CLERK OF COURT

_____
Deputy Clerk

7/27/2020
Date of Execution

LEGALLY SUFFICIENT

_____
County Attorney

7/31/20
Date of Execution

CONTRACTOR:

Southern Recreation, Inc.
Full Legal Company Name

By: Terry Rogers
Signature of Contractor Representative

TERRY ROGERS, PRESIDENT
Printed Name & Title

7/23/20
Date of Execution

ST JOHNS COUNTY

PURCHASING

APPENDIX A

FEMA PUBLIC ASSISTANCE PROGRAM REQUIRED CONTRACT CLAUSES

1. **Equal Employment Opportunity.**

   If this contract meets the definition of a "federally assisted construction contract" as provided in 41 C.F.R. § 60-1.3, the following shall apply to the contractor's performance under this contract:

   a. The contractor will not discriminate against any employee or applicant for employment because of race, color, religion, sex, or national origin. The contractor will take affirmative action to ensure that applicants are employed, and that employees are treated during employment without regard to their race, color, religion, sex, or national origin. Such action shall include, but not be limited to the following: Employment, upgrading, demotion, or transfer; recruitment or recruitment advertising; layoff or termination; rates of pay or other forms of compensation; and selection for training, including apprenticeship. The contractor agrees to post in conspicuous places, available to employees and applicants for employment, notices to be provided setting forth the provisions of this nondiscrimination clause.

   b. The contractor will, in all solicitations or advertisements for employees placed by or on behalf of the contractor, state that all qualified applicants will receive considerations for employment without regard to race, color, religion, sex, or national origin.

   c. The contractor will send to each labor union or representative of workers with which he has a collective bargaining agreement or other contract or understanding, a notice to be provided advising the said labor union or workers' representatives of the contractor's commitments under this section, and shall post copies of the notice in conspicuous places available to employees and applicants for employment.

   d. The contractor will comply with all provisions of Executive Order 11246 of September 24, 1965, and of the rules, regulations, and relevant orders of the Secretary of Labor.

   e. The contractor will furnish all information and reports required by Executive Order 11246 of September 24, 1965, and by rules, regulations, and orders of the Secretary of Labor, or pursuant thereto, and will permit access to his books, records, and accounts by the administering agency and the Secretary of Labor for purposes of investigation to ascertain compliance with such rules, regulations, and orders.

   f. In the event of the contractor's noncompliance with the nondiscrimination clauses of this contract or with any of the said rules, regulations, or orders, this contract may be canceled, terminated, or suspended in whole or in part and the contractor may be declared ineligible for further Government contracts or federally assisted construction contracts in accordance with procedures authorized in Executive Order 11246 of September 24, 1965, and such other sanctions as may be imposed and remedies invoked as provided in Executive Order 11246 of September 24, 1965, or by rule, regulation, or order of the Secretary of Labor, or as otherwise provided by law.

   g. The contractor will include the portion of the sentence immediately preceding paragraph (a) and the provisions of paragraphs (a) through (g) in every subcontract or purchase order unless exempted by rules, regulations, or orders of the Secretary of Labor issued pursuant to section 204 of Executive Order 11246 of September 24, 1965, so that such provisions will be binding upon each subcontractor or vendor. The contractor will take such action with respect to any subcontract or purchase order as the administering agency may direct as a means of enforcing such provisions, including sanctions for noncompliance: Provided, however, That in the event a contractor becomes involved in, or is threatened with, litigation with a subcontractor or vendor as a result of such direction by the administering agency the contractor may request the United States to enter into such litigation to protect the interests of the United States."

For the purposes of this section, "federally assisted construction contract" means any agreement or modification thereof between any applicant and a person for construction work which is paid for in whole or in part with funds obtained from the Government or borrowed on the credit of the Government pursuant to any Federal program involving a grant, contract, loan, insurance, or guarantee, or undertaken pursuant to any Federal program involving such grant, contract, loan, insurance, or guarantee, or any application or modification thereof approved by the Government for a grant, contract, loan, insurance, or guarantee under which the applicant itself participates in the construction work.

For the purposes of this section, "construction work" means the construction, rehabilitation, alteration, conversion, extension, demolition or repair of buildings, highways, or other changes or improvements to real property, including facilities providing utility services. The term also includes the supervision, inspection, and other onsite functions incidental to the actual construction.

2. **Compliance with the Copeland "Anti-Kickback" Act.**

   a. Contractor. The contractor shall comply with 18 U.S.C. § 874, 40 U.S.C. § 3145, and the requirements of 29 C.F.R. pt. 3 as may be applicable, which are incorporated by reference into this contract.

   b. Subcontracts. The contractor or subcontractor shall insert in any subcontracts the clause above and such other clauses as FEMA may by appropriate instructions require, and also a clause requiring subcontractors to include these clauses in any lower tier subcontracts. The prime contractor shall be responsible for the compliance by any subcontractor or lower tier subcontractor with all of these contract clauses.

   c. Breach. A breach of the contract clauses in subsections (a) and (b) above may be grounds for termination of the contract, and for debarment as a contractor and subcontractor as provided in 29 C.F.R. § 5.12.

3. **Contract Work Hours and Safety Standards Act.**

   a. This section applies to all contracts in excess of $100,000 that involve the employment of mechanics or laborers as provided in 40 U.S.C. § 3701.

   b. As provided in 40 U.S.C. § 3702, the contractor shall compute the wages of every mechanic and laborer on the basis of a standard work week of 40 hours. Work in excess of the standard work week is permissible provided that the worker is compensated at a rate of not less than one and a half times the basic rate of pay for all hours worked in excess of 40 hours in the work week.

   c. The requirements of 40 U.S.C. § 3704 shall apply to construction work and provide that no laborer or mechanic must be required to work in surroundings or under working conditions which are unsanitary, hazardous or dangerous. These requirements do not apply to the purchases of supplies or materials or articles ordinarily available on the open market, or contracts for transportation or transmission of intelligence.

   d. No contractor or subcontractor contracting for any part of the contract work which may require or involve the employment of laborers or mechanics shall require or permit any such laborer or mechanic in any workweek in which he or she is employed on such work to work in excess of forty hours in such workweek unless such laborer or mechanic receives compensation at a rate not less than one and one-half times the basic rate of pay for all hours worked in excess of forty hours in such workweek.

   e. In the event of any violation of the clause set forth in paragraph (d) of this section the contractor and any subcontractor responsible therefor shall be liable for the unpaid wages. In addition, such contractor and subcontractor shall be liable to the United States (in the case of work done under contract for the District of Columbia or a territory, to such District or to such territory), for liquidated damages. Such liquidated damages shall be computed with respect to each individual laborer or mechanic, including watchmen and guards, employed in violation of the clause set forth in paragraph (d) of this section, in the sum of

$10 for each calendar day on which such individual was required or permitted to work in excess of the standard workweek of forty hours without payment of the overtime wages required by the clause set forth in paragraph (d) of this section.

f. The County shall upon its own action or upon written request of an authorized representative of the Department of Labor withhold or cause to be withheld, from any moneys payable on account of work performed by the contractor or subcontractor under any such contract or any other Federal contract with the same prime contractor, or any other federally-assisted contract subject to the Contract Work Hours and Safety Standards Act, which is held by the same prime contractor, such sums as may be determined to be necessary to satisfy any liabilities of such contractor or subcontractor for unpaid wages and liquidated damages as provided in the clause set forth in paragraph (e) of this section.

g. The contractor or subcontractor shall insert in any subcontracts the clauses set forth in paragraph (c) through (f) of this section and also a clause requiring the subcontractors to include these clauses in any lower tier subcontracts. The prime contractor shall be responsible for compliance by any subcontractor or lower tier subcontractor with the clauses set forth in paragraphs (c) through (f) of this section.

4. **Compliance with Clean Air Act.**

a. The contractor agrees to comply with all applicable standards, orders or regulations issued pursuant to the Clean Air Act, as amended, 42 U.S.C. § 7401 et seq.

b. The contractor agrees to report each violation to the County and understands and agrees that the County will, in turn, report each violation as required to assure notification to the state of Florida, Federal Emergency Management Agency, and the appropriate Environmental Protection Agency Regional Office.

c. The contractor agrees to include these requirements in each subcontract exceeding $100,000 financed in whole or in part with Federal assistance provided by FEMA.

5. **Compliance with Federal Water Pollution Control Act.**

a. The contractor agrees to comply with all applicable standards, orders or regulations issued pursuant to the Federal Water Pollution Control Act, as amended, 33 U.S.C. 1251 et seq.

b. The contractor agrees to report each violation to the County and understands and agrees that the County will, in turn, report each violation as required to assure notification to the state of Florida, Federal Emergency Management Agency, and the appropriate Environmental Protection Agency Regional Office.

c. The contractor agrees to include these requirements in each subcontract exceeding $100,000 financed in whole or in part with Federal assistance provided by FEMA.

6. **Debarment and Suspension.**

a. This contract is a covered transaction for purposes of 2 C.F.R. pt. 180 and 2 C.F.R. pt. 3000. As such the contractor is required to verify that none of the contractor, its principals (defined at 2 C.F.R. § 180.995), or its affiliates (defined at 2 C.F.R. § 180.905) are excluded (defined at 2 C.F.R. § 180.940) or disqualified (defined at 2 C.F.R. § 180.935).

b. The contractor must comply with 2 C.F.R. pt. 180, subpart C and 2 C.F.R. pt. 3000, subpart C and must include a requirement to comply with these regulations in any lower tier covered transaction it enters into.

c. This certification is a material representation of fact relied upon by the County. If it is later determined that the contractor did not comply with 2 C.F.R. pt. 180, subpart C and 2 C.F.R. pt. 3000, subpart C, in addition to remedies available to the state of Florida and the County, the Federal Government may pursue available remedies, including but not limited to suspension and or debarment.

d. The bidder or proposer agrees to comply with the requirements of 2 C.F.R. pt. 180, subpart C and 2 C.F.R. pt. 3000, subpart C while this offer is valid and throughout the period of any contract that may arise from this offer. The bidder or proposer further agrees to include a provision requiring such compliance in its lower tier covered transactions.

7. **Byrd Anti-Lobbying Amendment**

Contractors who apply or bid for an award of $100,000 or more shall file the required certification. Each tier certifies to the tier above that it will not and has not used Federal appropriated funds to pay any person or organization for influencing or attempting to influence an officer or employee of any agency, a member of Congress, officer or employee of Congress, or an employee of a member of Congress in connection with obtaining any Federal contract, grant, or any other award covered by 31 U.S.C. § 1352. Each tier shall also disclose any lobbying with non-Federal funds that takes place in connection with obtaining any Federal award. Such disclosures are forwarded from tier to tier up to the recipient.

APPENDIX A, 44 C.F.R. PART 18: CERTIFICATION REGARDING LOBBYING

Certification for Contracts, Grants, Loans, and Cooperative Agreements (To be submitted with each bid or offer exceeding $100,000)

The undersigned [Contractor] certifies, to the best of his or her knowledge, that:

1. No Federal appropriated funds have been paid or will be paid, by or on behalf of the undersigned, to any person for influencing or attempting to influence an officer or employee of an agency, a Member of Congress, an officer or employee of Congress, or an employee of a Member of Congress in connection with the awarding of any Federal contract, the making of any Federal grant, the making of any Federal loan, the entering into of any cooperative agreement, and the extension, continuation, renewal, amendment, or modification of any Federal contract, grant, loan, or cooperative agreement.

2. If any funds other than Federal appropriated funds have been paid or will be paid to any person for influencing or attempting to influence an officer or employee of any agency, a Member of Congress, an officer or employee of Congress, or an employee of a Member of Congress in connection with this Federal contract, grant, loan, or cooperative agreement, the undersigned shall complete and submit Standard Form- LLL, "Disclosure Form to Report Lobbying," in accordance with its instructions.

3. The undersigned shall require that the language of this certification be included in the award documents for all subawards at all tiers (including subcontracts, subgrants, and contracts under grants, loans, and cooperative agreements) and that all subrecipients shall certify and disclose accordingly.

This certification is a material representation of fact upon which reliance was placed when this transaction was made or entered into. Submission of this certification is a prerequisite for making or entering into this transaction imposed by 31, U.S.C. § 1352 (as amended by the Lobbying Disclosure Act of 1995). Any person who fails to file the required certification shall be subject to a civil penalty of not less than $10,000 and not more than $100,000 for each such failure.

The Contractor, _____, certifies or affirms the truthfulness and accuracy of each statement of its certification and disclosure, if any. In addition, the Contractor understands and agrees that the provisions of 31 U.S.C. § 3801 et seq., apply to this certification and disclosure, if any.

Signature of Contractor's Authorized Official
Name and Title of Contractor's Authorized Official
Date

8. **Procurement of Recovered Materials.**

a. In the performance of this contract, the Contractor shall make maximum use of products containing recovered materials that are EPA- designated items unless the product cannot be acquired—

i. Competitively within a timeframe providing for compliance with the contract performance schedule;

ii. Meeting contract performance requirements; or

iii. At a reasonable price.

9. **DHS Seal, Logo, and Flags.**

The contractor shall not use the DHS seal(s), logos, crests, or reproductions of flags or likenesses of DHS agency officials without specific FEMA pre-approval.

10. **Compliance with Federal Law, Regulations, and Executive Orders.**

This is an acknowledgement that FEMA financial assistance will be used to fund the contract only. The contractor will comply will all applicable federal law, regulations, executive orders, FEMA policies, procedures, and directives.

11. **No Obligation by Federal Government.**

The Federal Government is not a party to this contract and is not subject to any obligations or liabilities to the non-Federal entity, contractor, or any other party pertaining to any matter resulting from the contract.

12. **Fraud and False or Fraudulent or Related Acts.**

The contractor acknowledges that 31 U.S.C. Chap. 38 (Administrative Remedies for False Claims and Statements) applies to the contractor's actions pertaining to this contract.

APPENDIX B

CDBG-DR REQUIRED CONTRACT CLAUSES

1. **Equal Employment Opportunity**

   a. The contractor agrees to comply with the requirements of Chapter 760, Florida Statutes, and with Title VI of the Civil Rights Act of 1964 as amended, Title VIII of the Civil Rights Act of 1968 as amended, Section 104(b) and Section 109 of Title I of the Housing and Community Development Act of 1974 as amended, Section 504 of the Rehabilitation Act of 1973, the Americans with Disabilities Act of 1990, the Age Discrimination Act of 1975, Executive Order 11063, and Executive Order 11246 as amended.

   b. If this contract is in excess of $10,000 and meets the definition of a "federally assisted construction contract" as provided in 41 C.F.R. § 60-1.3, the following shall apply to the contractor's performance under this contract:

      i. The contractor will not discriminate against any employee or applicant for employment because of race, color, religion, sex, or national origin. The contractor will take affirmative action to ensure that applicants are employed, and that employees are treated during employment without regard to their race, color, religion, sex, or national origin. Such action shall include, but not be limited to the following: Employment, upgrading, demotion, or transfer; recruitment or recruitment advertising, layoff or termination, rates of pay or other forms of compensation; and selection for training, including apprenticeship. The contractor agrees to post in conspicuous places, available to employees and applicants for employment, notices to be provided setting forth the provisions of this non-discrimination clause.

      ii. The contractor will, in all solicitations or advertisements for employees placed by or on behalf of the contractor, state that all qualified applicants will receive considerations for employment without regard to race, color, religion, sex, or national origin.

      iii. The contractor will not discharge or in any other manner discriminate against any employee or applicant for employment because such employee or applicant has inquired about, discussed, or disclosed the compensation of the employee or applicant or another employee or applicant. This provision shall not apply to instances in which an employee who has access to the compensation information of other employees or applicants as part of such employee's essential job functions discloses the compensation of such other employees or applicants to individuals who do not otherwise have access to such information, unless such disclosure is in response to a formal complaint or charge, in furtherance of an investigation, proceeding, hearing, or action, including an investigation conducted by the employer, or is consistent with the contractor's legal duty to furnish information.

      iv. The contractor will send to each labor union or representative of workers with which he has a collective bargaining agreement or other contract or understanding, a notice to be provided advising the said labor union or workers' representatives of the contractor's commitments under this section, and shall post copies of the notice in conspicuous places available to employees and applicants for employment.

      v. The contractor will comply with all provisions of Executive Order 11246 of September 24, 1965, and of the rules, regulations, and relevant orders of the Secretary of Labor.

      vi. The contractor will furnish all information and reports required by Executive Order 11246 of September 24, 1965, and by rules, regulations, and orders of the Secretary of Labor, or pursuant thereto, and will permit access to his books, records, and accounts by the administering agency and the Secretary of Labor for purposes of investigation to ascertain compliance with such rules, regulations, and orders.

      vii. In the event of the contractor's noncompliance with the nondiscrimination clauses of this contract or with any of the said rules, regulations, or orders, this contract may be canceled, terminated, or suspended in whole or in part and the contractor may be declared ineligible for further Government contracts or federally assisted construction contracts in accordance with procedures authorized in Executive Order 11246 of September 24, 1965, and such other sanctions as may be imposed and remedies invoked as provided in Executive Order 11246 of September 24, 1965, or by rule, regulation, or order of the Secretary of Labor, or as otherwise provided by law.

viii. The contractor will include the portion of the sentence immediately preceding paragraph (a) and the provisions of paragraphs (a) through (h) in every subcontract or purchase order unless exempted by rules, regulations, or orders of the Secretary of Labor issued pursuant to section 204 of Executive Order 11246 of September 24, 1965, so that such provisions will be binding upon each subcontractor or vendor. The contractor will take such action with respect to any subcontract or purchase order as the administering agency may direct as a means of enforcing such provisions, including sanctions for noncompliance: Provided, however, that in the event a contractor becomes involved in, or is threatened with, litigation with a subcontractor or vendor as a result of such direction by the administering agency the contractor may request the United States to enter into such litigation to protect the interests of the United States.

For the purposes of this section, "federally assisted construction contract" means any agreement or modification thereof between any applicant and a person for construction work which is paid for in whole or in part with funds obtained from the Government or borrowed on the credit of the Government pursuant to any Federal program involving a grant, contract, loan, insurance, or guarantee, or undertaken pursuant to any Federal program involving such grant, contract, loan, insurance, or guarantee, or any application or modification thereof approved by the Government for a grant, contract, loan, insurance, or guarantee under which the applicant itself participates in the construction work.

For the purposes of this section, "construction work" means the construction, rehabilitation, alteration, conversion, extension, demolition or repair of buildings, highways, or other changes or improvements to real property, including facilities providing utility services. The term also includes the supervision, inspection, and other onsite functions incidental to the actual construction.

2. **Davis Bacon Act.**

   a. This section applies to all construction contracts in excess of $2,000.

   b. In accordance with the requirements of the Davis Bacon Act (40 U.S.C. §§ 3141-3144 and 3146-3148) as supplemented by Department of Labor regulations at 29 C.F.R. Part 5 (Labor Standards Provisions Applicable to Contracts Covering Federally Financed and Assisted Construction), the contractor shall pay wages to laborers and mechanics at a rate not less than the prevailing wages specified in a wage determination made by the Secretary of Labor. In addition, the contractor shall pay wages not less than once a week.

   c. Award of this contract to the contractor is conditioned upon the contractor's acceptance of the current prevailing wage determination issued by the Department of Labor as provided in the solicitation for this contract.

3. **Copeland Anti-Kickback Act.**

   a. This section applies to all contracts and subcontracts in excess of $2,000 for construction or repair.

   b. Contractor. The contractor shall comply with 18 U.S.C. § 874, 40 U.S.C. § 3145, and the requirements of 29 C.F.R. Part 3 as may be applicable, which are incorporated by reference into this contract. Specifically, the contractor is prohibited from inducing, by any means, any person employed in the construction, completion, or repair of public work, to give up any part of the compensation to which he or she is otherwise entitled.

   c. Subcontracts. The contractor or subcontractor shall insert in any subcontracts the clause above and also a clause requiring the subcontractors to include these clauses in any lower tier subcontracts. The prime contractor shall be responsible for the compliance by any subcontractor or lower tier subcontractor with all of these contract clauses.

   d. Breach. A breach of the contract clauses above may be grounds for termination of the contract, and for debarment as a contractor and subcontractor as provided in 29 C.F.R. § 5.12.

4. **Contract Work Hours and Safety Standards Act.**

   a. This section applies to all contracts in excess of $100,000 that involve the employment of mechanics or laborers as provided in 40 U.S.C. § 3701.

   b. As provided in 40 U.S.C. § 3702. and as supplemented by Department of Labor regulations (29 C.F.R. Part 5), the contractor shall compute the wages of every mechanic and laborer on the basis of a standard work week of 40 hours. Work in excess of the standard work week is permissible provided that the worker is compensated at a rate of not less than one and a half times the basic rate of pay for all hours worked in excess of 40 hours in the work week.

c. The requirements of 40 U.S.C. § 3704, as supplemented by 29 C.F.R. Part 5, shall apply to construction work and provide that no laborer or mechanic must be required to work in surroundings or under working conditions which are unsanitary, hazardous or dangerous. These requirements do not apply to the purchases of supplies or materials or articles ordinarily available on the open market, or contracts for transportation or transmission of intelligence.

d. No contractor or subcontractor contracting for any part of the contract work which may require or involve the employment of laborers or mechanics shall require or permit any such laborer or mechanic in any workweek in which he or she is employed on such work to work in excess of forty hours in such workweek unless such laborer or mechanic receives compensation at a rate not less than one and one-half times the basic rate of pay for all hours worked in excess of forty hours in such workweek.

e. In the event of any violation of the clause set forth in paragraph (d) of this section the contractor and any subcontractor responsible therefor shall be liable for the unpaid wages. In addition, such contractor and subcontractor shall be liable to the United States (in the case of work done under contract for the District of Columbia or a territory, to such District or to such territory), for liquidated damages. Such liquidated damages shall be computed with respect to each individual laborer or mechanic, including watchmen and guards, employed in violation of the clause set forth in paragraph (d) of this section, in the sum of $10 for each calendar day on which such individual was required or permitted to work in excess of the standard workweek of forty hours without payment of the overtime wages required by the clause set forth in paragraph (d) of this section.

f. The County shall upon its own action or upon written request of an authorized representative of the Department of Labor withhold or cause to be withheld, from any moneys payable on account of work performed by the contractor or subcontractor under any such contract or any other Federal contract with the same prime contractor, or any other federally-assisted contract subject to the Contract Work Hours and Safety Standards Act, which is held by the same prime contractor, such sums as may be determined to be necessary to satisfy any liabilities of such contractor or subcontractor for unpaid wages and liquidated damages as provided in the clause set forth in paragraph (e) of this section.

g. The contractor or subcontractor shall insert in any subcontracts the clauses set forth in paragraph (e) through (f) of this section and also a clause requiring the subcontractors to include these clauses in any lower tier subcontracts. The prime contractor shall be responsible for compliance by any subcontractor or lower tier subcontractor with the clauses set forth in paragraphs (e) through (f) of this section.

5. **Compliance With Clean Air Act.**

a. The contractor agrees to comply with all applicable standards, orders or regulations issued pursuant to the Clean Air Act, as amended, 42 U.S.C. § 7401 et seq.

b. The contractor agrees to report each violation to the County and understands and agrees that the County will, in turn, report each violation as required to assure notification to the state of Florida, Federal Emergency Management Agency, and the appropriate Environmental Protection Agency Regional Office.

c. The contractor agrees to include these requirements in each subcontract exceeding $100,000 financed in whole or in part with Federal assistance provided through Community Development Block Grant Disaster Recovery funds.

6. **Compliance with Federal Water Pollution Control Act.**

a. The contractor agrees to comply with all applicable standards, orders or regulations issued pursuant to the Federal Water Pollution Control Act, as amended, 33 U.S.C. 1251 et seq.

b. The contractor agrees to report each violation to the County and understands and agrees that the County will, in turn, report each violation as required to assure notification to the state of Florida, Federal Emergency Management Agency, and the appropriate Environmental Protection Agency Regional Office.

c. The contractor agrees to include these requirements in each subcontract exceeding $100,000 financed in whole or in part with Federal assistance provided through Community Development Block Grant Disaster Recovery funds.

7. **Debarment and Suspension.**

a. This contract is a covered transaction for purposes of 2 C.F.R. Part 180 and 2 C.F.R. Part 3000. As such the contractor is required to verify that none of the contractor, its principals (defined at 2 C.F.R. § 180.995), or its

affiliates (defined at 2 C.F.R. § 180.905) are excluded (defined at 2 C.F.R. § 180.940) or disqualified (defined at 2 C.F.R. § 180.935).

b. The contractor must comply with 2 C.F.R. Part 180, Subpart C and 2 C.F.R. Part 3000, Subpart C and must include a requirement to comply with these regulations in any lower tier covered transaction it enters into.

c. This certification is a material representation of fact relied upon by the County. If it is later determined that the contractor did not comply with 2 C.F.R. Part 180, Subpart C and 2 C.F.R. Part 3000, Subpart C, in addition to remedies available to the state of Florida and the County, the Federal Government may pursue available remedies, including but not limited to suspension and/or debarment.

d. The bidder or proposer agrees to comply with the requirements of 2 C.F.R. Part 180, Subpart C and 2 C.F.R. Part 3000, Subpart C while this offer is valid and throughout the period of any contract that may arise from this offer. The bidder or proposer further agrees to include a provision requiring such compliance in its lower tier covered transactions.

8. **Byrd Anti-Lobbying Amendment**

Contractors who apply or bid for an award of $100,000 or more shall file the required certification. Each tier certifies to the tier above that it will not and has not used Federal appropriated funds to pay any person or organization for influencing or attempting to influence an officer or employee of any agency, a member of Congress, officer or employee of Congress, or an employee of a member of Congress in connection with obtaining any Federal contract, grant, or any other award covered by 31 U.S.C. § 1352. Each tier shall also disclose any lobbying with non-Federal funds that takes place in connection with obtaining any Federal award. Such disclosures are forwarded from tier to tier up to the recipient.

APPENDIX A, 44 C.F.R. PART 18: CERTIFICATION REGARDING LOBBYING

Certification for Contracts, Grants, Loans, and Cooperative Agreements (To be submitted with each bid or offer exceeding $100,000)

The undersigned [Contractor] certifies, to the best of his or her knowledge, that:

1. No Federal appropriated funds have been paid or will be paid, by or on behalf of the undersigned, to any person for influencing or attempting to influence an officer or employee of an agency, a Member of Congress, an officer or employee of Congress, or an employee of a Member of Congress in connection with the awarding of any Federal contract, the making of any Federal grant, the making of any Federal loan, the entering into of any cooperative agreement, and the extension, continuation, renewal, amendment, or modification of any Federal contract, grant, loan, or cooperative agreement.

2. If any funds other than Federal appropriated funds have been paid or will be paid to any person for influencing or attempting to influence an officer or employee of any agency, a Member of Congress, an officer or employee of Congress, or an employee of a Member of Congress in connection with this Federal contract, grant, loan, or cooperative agreement, the undersigned shall complete and submit Standard Form- LLL, "Disclosure Form to Report Lobbying," in accordance with its instructions.

3. The undersigned shall require that the language of this certification be included in the award documents for all subawards at all tiers (including subcontracts, subgrants, and contracts under grants, loans, and cooperative agreements) and that all subrecipients shall certify and disclose accordingly.

This certification is a material representation of fact upon which reliance was placed when this transaction was made or entered into. Submission of this certification is a prerequisite for making or entering into this transaction imposed by 31 U.S.C. § 1352 (as amended by the Lobbying Disclosure Act of 1995). Any person who fails to file the required certification shall be subject to a civil penalty of not less than $10,000 and not more than $100,000 for each such failure.

The Contractor, _____, certifies or affirms the truthfulness and accuracy of each statement of its certification and disclosure, if any. In addition, the Contractor understands and agrees that the provisions of 31 U.S.C. § 3801 et seq., apply to this certification and disclosure, if any.

Signature of Contractor's Authorized Official
Name and Title of Contractor's Authorized Official
Date

9. **Procurement of Recovered Materials.**

a. In the performance of this contract, the contractor shall comply with Section 6002 of the Solid Waste Disposal Act, as amended by the Resource Recovery Act. The contractor shall make maximum use of products containing recovered materials that are EPA- designated items, as set forth in 40 C.F.R. Part 247, Subpart B, unless the product cannot be acquired

i. Competitively within a timeframe providing for compliance with the contract performance schedule;

ii. Meeting contract performance requirements; or

iii. At a reasonable price.

b. The requirements of this section apply to the purchase or acquisition of any procurement item where the purchase price of the item exceeds $10,000 or where the quantity of such item or of any functionally equivalent item purchased or acquired in the course of the previous fiscal year is $10,000 or more.

10. **Section 3 Clause.**

a. The work to be performed under this agreement is a project assisted under a program providing direct federal financial assistance from the U.S Department of Housing and Urban Development (HUD) and is subject to the requirements of Section 3 of the Housing and Urban Development Act of 1968, as amended (12 U.S.C. 1701). Section 3 requires that to the greatest extent feasible, opportunities for training and employment be given to low- and very low-income residents of the project area, and that contracts for work in connection with the project be awarded to business concerns that provide economic opportunities to low- and very low-income persons residing in the metropolitan area in which the project is located.

b. The parties to this agreement agree to comply with the requirements of 24 C.F.R. Part 135, which implement Section 3. As evidenced by their execution of this agreement, the parties certify that they are under no impediment what would prevent them from complying with these requirements.

c. The contractor agrees to send to each labor organization or representative of workers with which the contractor has a collective bargaining agreement or other understanding, if any, a notice advertising the contractor's commitments under this Section 3 clause. The contractor shall post copies of this notice in conspicuous places at the worksite where both employees and applicants for training and employment positions can see the notice. The notice shall describe the Section 3 preference, shall set forth the minimum number and job titles subject to hire, the availability of apprenticeship and training positions, the qualifications for each, the name and location of the person(s) taking applications for each position, and the anticipated date the work shall begin.

d. The contractor agrees to include this Section 3 clause in every subcontract subject to compliance with the regulations set forth in 24 C.F.R Part 135 and agrees to take appropriate action, as provided in the applicable provision of the subcontract, or in this Section 3 clause, upon finding that the subcontractor is in violation of the regulations set forth in 24 C.F.R. Part 135. The contractor shall not subcontract with any subcontractor where the contractor has notice or knowledge that the subcontractor has been found in violation of the regulations in 24 C.F.R. Part 135.

e. The contractor will certify that any vacant employment positions, including training positions, that are filled (1) after the contractor is selected but before the contract is executed, and (2) with persons other than those to whom the regulations of 24 C.F.R. part 135 require employment opportunities to be directed, were not filled to circumvent the contractor's obligations under 24 C.F.R part 135

f. Noncompliance with the regulations set forth in 24 C.F.R. part 135 may result in sanctions, termination of this agreement for default, and debarment or suspension from future HUD-assisted contracts.

g. With respect to work performed in connection with Section 3-covered Indian housing assistance, Section 7(b) of the Indian Self-Determination and Education Assistance Act (25 U.S.C. 450e) also applies to the work to be performed under this agreement. Section 7(6) requires that to the greatest extent feasible, (i) preference and opportunities for training and employment shall be given to Indians, and (ii) preference in the award of contracts and subcontracts shall be given to Indian organizations and Indian-owned Economic Enterprises. Parties to this agreement that are subject to the provisions of Section 3 and Section 7(b) agree to comply with Section 3 to the maximum extent feasible, but not in derogation of compliance with Section 7(b).

11. Compliance with Federal Law, Regulations, and Executive Orders.

This is an acknowledgement that this contract is funded entirely or in part by Community Development Block Grant Disaster Recovery funds. The contractor will comply will all applicable federal law, regulations, executive orders, and Department of Housing and Urban Development policies, procedures, and directives, including, but not limited to:

a. The Housing and Community Development Act of 1974, as amended;

b. Section 312 of the Robert T. Stafford Disaster Relief and Emergency Assistance Act (42 U.S.C. § 5155), as amended;

c. Section 18 of the Small Business Act (14A U.S.C. § 647), as amended;

d. 44 C.F.R. § 206.191 (Duplication of Benefit), as amended;

e. Federal Register, Vol. 76, No. 221, November 16, 2011 (76 FR 71060): Clarification of Duplication of Benefits Requirements Under the Stafford Act for Community Development Block Grant (CDBG) Disaster Recovery Grantees;

f. Public Law 114-223: Continuing Appropriations Act, 2017;

g. Public Law 114-254: Further Continuing and Security Assistance Appropriations Act, 2017;

h. HUD Federal Register Notice published at 81 FR 83254 dated November 21, 2016;

i. HUD Federal Register Notice published at 82 FR 5591 dated January 18, 2017; and

j. HUD Federal Register Notice published at 82 FR 36812 dated August 7, 2017.

12. No Obligation by Federal Government.

The Federal Government is not a party to this contract and is not subject to any obligations or liabilities to the non-Federal entity, contractor, or any other party pertaining to any matter resulting from the contract.

13. Fraud and False or Fraudulent or Related Acts.

The contractor acknowledges that 31 U.S.C. Chap. 38 (Administrative Remedies for False Claims and Statements) applies to the contractor's actions pertaining to this contract.

BID NO: 20-46; PARK & PLAYGROUND EQUIPMENT

OFFICIAL COUNTY BID FORM
ST. JOHNS COUNTY, FLORIDA

PROJECT: PARK & PLAYGROUND EQUIPMENT

TO: THE BOARD OF COUNTY COMMISSIONERS OF ST. JOHNS COUNTY, FLORIDA

DATE SUBMITTED: 4/15/20

BID PROPOSAL OF

Southern Recreation, Inc.

Full Legal Company Name

4060 Edison Ave. Jacksonville, FL 32254 (904)387-4390 (904)387-4391

Mailing Address Telephone Number Fax Number

Bidders: Having become familiar with requirements of the work, and having carefully examined the Bidding Documents and Specifications entitled: Bid No: 20-46; Parks & Playground Equipment in St. Johns County, Florida, the undersigned proposes to furnish all materials, labor and equipment, supervision and all other requirements necessary to comply with the Contract Documents for the following bids quoted in this Bid Proposal summarized as follows:

Note: Any and all fees, charges, and costs associated with performing the required services must be included in the total price submitted below. The submitted unit prices shall be final cost to the County. No separate fuel or transportation surcharges, or any other fees or costs shall be paid in addition to the prices submitted below.

FOR: Park & Playground Equipment

BASE BID:

VENDOR/MANUFACTURER CATALOG: SRP Playgrounds, Shades, Shelters, Dog Parks, Site Amenities

FIXED PERCENTAGE (%) DISCOUNT: 5%

DAYS FOR DELIVERY (ARO): 45

SHIPPING CHARGES:

UNIT PRICE PER 100LBS: Freight quoted per project

INSTALLATION PRICES:

A. **FIXED PERCENTAGE (%) OF COST OF EQUIPMENT ORDERED:** 30%
(Cost of Equipment is after Discount)

B. **FIXED PERCENTAGE (%) OF WEIGHT OF EQUIPMENT SHIPPED:** N/A

C. **PROPOSE PRICE AT TIME OF ORDER OF EQUIPMENT:** YES X NO ____

For Installation Prices, options A, B, and C are to be submitted by each Bidder. St. Johns County reserves the right to utilize which ever installation price is lowest, and best serves the interest of the County.

BID NO: 20-46; PARK & PLAYGROUND EQUIPMENT

During the preparation of the Bid, the following addenda, if any, were received:

No.: 1 Date Received: 4-2-20

No.: 2 Date Received: 4-7-20

No.: _____ Date Received:

We, the undersigned, hereby declare that no person or persons, firm or corporation, other than the undersigned are interested, in this proposal, as principals, and that this proposal is made without collusion with any person, firm or corporation, and we have carefully and to our satisfaction examined the Bid Documents and Project Specifications.

We have made a full examination of the location of the proposed work and the sources of supply of materials, and we hereby agree to furnish all necessary labor, equipment and materials, fully understanding that any quantities shown therewith are approximate only, and that we will fully complete all requirements therein as prepared by the County, within the same time limit specified in the Bid Documents as indicated above.

If the Undersigned is notified of the acceptance of this Bid Proposal by the Board within ninety (90) calendar days for the time set for the opening of Bids, the Undersigned further agrees, to execute a contract for the above work within ten (10) days after notice that his Bid has been accepted for the above stated compensation in the form of a Contract presented by the County.

The Undersigned further agrees that security in the form of a Bid Bond, certified or cashier's check in the amount of not less than five percent (5%) of Total Unit Price Bid, payable to the Owner, accompanies this Bid; that the amount is not to be construed as a penalty, but as liquidated damages which said Owner will sustain by failure of the Undersigned to execute and deliver the Contract and Bond within ten (10) days of the written notification of the Award of the Contract to him; thereupon, the security shall become the property of the Owner, but if this Bid is not accepted within ninety (90) days of the time set for the submission of Bids, or if the Undersigned delivers the executed Contract upon receipt, the Security shall be returned to the Bidder within seven (7) working days.

BID NO: 20-46; PARK & PLAYGROUND EQUIPMENT

CORPORATE/COMPANY
Full Legal Company Name: Southern Recreation, Inc. (Seal)

By: [illegible]
Signature of Authorized Representative

Terry Rogers, President
(Name & Title typed or printed)

By: _____
Signature of Authorized Representative

_____
(Name & Title typed or printed)

Address: 4060 Edison Ave., Jacksonville, FL 32254

Telephone No.: (904) 387-4390 Fax No.: (904) 387-4391
Email Address for Authorized Company Representative: Terry@southernrecreation.com
Federal I.D. Tax Number: 59-2640417 DUNS #: 181703646
(if applicable)

INDIVIDUAL
Name: _____
(Signature) (Name typed or printed) (Title)

Address: _____

Telephone No.: (___) _____ Fax No.: _____
Email Address: _____
Federal I.D. Tax Number: _____