2

SUBJECT: RFQ- FOR DESIGN - BUILD SERVICES OF ACTIVE AND PASSIVE PARK PROJECTS

BID #: CDB-0008-16 **OPEN DATE: 2015-10-21**

COMPETITIVE SEALED PROPOSAL EVALUATION COMMITTEE

KIND AND BASIS OF CONTRACT: CONSTRUCTION- DESIGN/BUILD

AGENCY: PUBLIC WORKS

BASIS OF AWARD: EVALUATION CRITERIA

NUMBER OF BIDS INVITED: 4 **NUMBER RECEIVED: 9** **OTHER: 1**

SUMMARY OF BIDS AND RECOMMENDED ACTIONS:
Recommend approval to amend the award with ACON Construction Company, Inc. (contract #8150-15) to incorporate the attached Scope & Fee Summary (Exhibit FFF-5, known as Amendment 57E) to continue design of the entire park while providing construction for Phase 2a Bartram Gardens along with limited construction for phases 2b and 3. The guaranteed maximum price (GMP) for Amendment 57E is $2,295,536.53, which includes $40,000.00 in contingency and allows for completion of the work within 270 days from the Notice to Proceed. The total revised GMP award will be $4,672,299.81.

This award will be funded from accounts:
32124.167101.565051.010775.00000000.00000.0000000 - $1,677,087.31
32124.167101.565051.008204.00000000.00000.0000000 - $618,449.22
executed by formal contract amendment #57E though the Office of General Counsel and processed via change order to PO-625409-21.

ATTACHMENTS: Recommendation Memo, Exhibit FFF-5, Previous Awards

ANALYST: Benjamin Kemp **RESPECTFULLY SUBMITTED:** DUSTIN FREEMAN, CHIEF PROCUREMENT DIVISION

CONCURRENCE BY: Nina Sickler, P.E., Director of Public Works

(ALL AWARD ACTIONS SUBJECT TO LAWFULLY APPROPRIATED FUNDS)
ACTION OF GGAC COMMITTEE ON RECOMMENDATIONS ABOVE

MEMBERS APPROVING _____ MEMBERS DISAPPROVING _____ DATE: _____

_____ _____ OTHER: _____

_____ _____

_____ _____

_____ _____

_____ _____

ACTION OF AWARDING AUTHORITY DATE _____

APPROVED _____ DISAPPROVED _____

OTHER _____

SIGNATURE OF AUTHENTICATION _____

DocuSign Envelope ID: 2398B78A-F2E3-4E48-AFC4-365D5F863C59

City of Jacksonville, Florida

Donna Deegan, Mayor

Department of Public Works
Engineering & Construction Management Division
214 N. Hogan Street, 10th Floor
Jacksonville, FL 32202
(904) 255-8762
Jacksonville.gov

A NEW DAY

April 4, 2024

TO: Dustin Freeman
Chief of Procurement

THRU: Nina Sickler, P.E.
Director of Public Works

FROM: Steven D. Long, Jr., P.E.
Director of Operations

Daryl T. Joseph
Director, Parks, Recreation and Community Services

SUBJECT: Amendment 57E 8150-15/ PO 625409-21 CDB-0008-16
Acon Construction Co., Inc.
Design-Build Services - Active and Passive Parks - St. Johns Park

In accordance with Design/Build CDB-0008-16, Contract 8150-15, the St. Johns Park was awarded by Amendment 57A/PO625409-21, in the amount of $46,040.70 to provide a concept design for a new St. Johns Park, which is in the Friendship Fountain area. Amendment 57B in the amount of $233,173.50 was to provide for a 30% design of the site from civil, landscapes and electrical perspectives. Amendment 57C in the amount of $1,485,359.57 was for 95% design of the site from civil, landscape and electrical perspectives, and allowances to remove existing pavers and concrete around the fountain area and evaluate, design, fabricate and install the "pirate ship" play area. Amendment 57D in the amount of $612,189.51 was to continue design of the entire park while providing construction for Phase 1 that enables the Fountain Area to be opened to the public while future phases are under design. Amendment 57E is to continue design for Phases 2a, 2b and 3, start construction for Phase 2a Bartram Gardens along with limited construction for Phases 2b and 3 and acquire long lead items. Negotiations have resulted in the GMP amount of $2,295,536.53, which includes $40,000.00 in contingency, as indicated on the attached Scope & Fee Summary, Exhibit FFF-5 and allowing for the completion of the work within 270 days of the Notice to Proceed. Acon Construction Co., Inc. is committed to meeting the 10% JSEB participation goals established for this contract.

Accordingly, this is to recommend that Amendment 57A, Contract #8150-15, originally executed August 2, 2021, between the City and Acon Construction Co., Inc. for St. Johns Park, be amended to incorporate the attached Scope and Fee Summary, Exhibit FFF-5 to increase the GMP by $2,295,536.53 to a new GMP amount of $4,672,299.81 known as Amendment 57E

To be encumbered as follows:

Accounts		TOTAL
32124.167101.565051.010775.00000000.00000.0000000	Task 1	$1,677,087.31
32124.167101.565051.008204.00000000.00000.0000000	Task 3	$ 618,449.22
TOTAL		$2,295,536.53

RGS/lw

Attachment: Exhibit FFF-5

cc: Aaron Heric, Engineering and Construction Management

DocuSign Envelope ID: 2398B78A-F2E3-4E48-AFC4-365D5F863C59

EXHIBIT FFF-5

ACON Construction Co., Inc.
3653 Regent Boulevard, Suite 401 • Jacksonville, Florida 32224 • Telephone (904) 565-9060 Fax (904) 565-9080

Mar 25, 2024

City of Jacksonville
Department of Public Works
Engineering and Construction Management
214 N. Hogan Street
Jacksonville, FL 32202

Attention: City Engineer

Reference: St John's Park Phase 2a, 2b and 3 Design and Limited Construction
DB Contract #8150-15

We are pleased to provide this proposal for the work on the subject project under the guidelines of the referenced contract.

The scope of this project is to continue design of Phases 2a, 2b and 3 with a focus on completing Phase 2a Bartram Gardens to include construction for that phase while continuing design for the remaining phases as outlined in the attached proposals. Limited construction will occur in Phases 2b and 3 (in addition to completion of Phase 2a) to prepare the site and to acquire long lead items while designs are being matured to proposal level. Also included are necessary maintenance and operations allowances to keep the fountain running and to repair existing equipment while construction continues. A limited contingency of $40,000.00 is included in this proposal to help ensure unseen items and issues can be addressed in this phase to keep the project moving forward from this phase to the next so work does not halt.

Our Guaranteed Maximum Price (GMP) for the project scope as stated is $2,295,536.53.

The Guaranteed Completion Date (GCD) will be 270 days from date of approval to proceed.

Breakdowns follow this letter. Please contact me if you have any questions or need further information.

Sincerely,

Frank Anderson
Construction Manager

DocuSign Envelope ID: 2398B78A-F2E3-4E48-AFC4-365D5F863C59

EXHIBIT FFF-5

ACON Construction Company

DB Contract 8150-15

St John's Park Phase 2a, 2b and 3 Design and Limited Construction Components

DATE: 3/25/24

ITEM #	DESCRIPTION	UNITS	QUANTITY	UNIT COST	TOTAL COST
	Project Management	Hrs	40	$110.00	$4,400.00
	Supervision	Hrs	240	$75.00	$18,000.00
	Administration	Hrs	30	$75.00	$2,250.00
	Civil & LA and Arch Design per Proposal	LS	1	$526,673.73	$526,673.73
	Fountain Songs per Proposal	LS	1	$46,000.00	$46,000.00
	Miller Electric Design and Infrastructure	AL	1	$110,000.00	$110,000.00
	Bartram Gardens Landscape Allowance	AL	1	$250,000.00	$250,000.00
	Limited Sitework Allowance with first priority to Bartram Garden and then to preparing site for Phase 3	AL	1	$350,000.00	$350,000.00
	Lighting Allowance to be used so long lead items are purchased early	AL	1	$507,849.79	$507,849.79
	Fountain Ops and maintemance thru Summer 2024 by ACON and Freeport	AL	1	$145,000.00	$145,000.00
	Allowance to Service existing COJ Pumps and to purchase spare parts for all fountain components	AL	1	$80,000.00	$80,000.00
	Gen Conditions Incl Bond	AL	1	$58,000.00	$58,000.00
	Subtotal				**$2,098,173.52**
	DB Fee 7.5%	LS	1	$157,363.01	$157,363.01
	Contingency (Per Contract but Restrained by budget)	LS	1	$40,000.00	$40,000.00
			TOTAL		**$2,295,536.53**

DocuSign Envelope ID: 2398B78A-F2E3-4E48-AFC4-365D5F863C59

HANSON + HALFF

Engineering | Architecture | Planning | Allied Services

$526,673.93

EXHIBIT FFF-5

Hanson Professional Services Inc.
8075 Gate Parkway West
Suite 204
904-737-0090
www.hanson-inc.com

February 2, 2024

Mr. Frank Anderson
ACON Construction Company
3653 Regent Boulevard, Suite 401
Jacksonville, FL 32224

RE: **AGREEMENT FOR PROFESSIONAL SERVICES**
Civil Design Services – 15L0105T33
St. Johns Park – Phase Progress Design (Amendment 4)

Dear Mr. Anderson:

Hanson Professional Services Inc. (Hanson) is pleased to submit our proposal to continue civil engineering and planning design services for St. Johns Park located in downtown Jacksonville, Florida.

I. ABBREVIATED PROJECT DESCRIPTION

The following scope of professional services will provide continued civil engineering design and planning services for St. Johns Park located on the river (back) side of the current Museum of Science & History building at 1025 Museum Circle, Jacksonville, FL 32207. Design fees from the previous Amendment 3, that were allocated for the recently changed Phase 3 (formerly Phase 2) have been reallocated to the Bartram Garden area (now the new Phase 2A) and the area to the west of the entrance sidewalk now known as the Outdoor Plaza Under the Trees (now the new Phase 2B) and brings both Phase 2A and Phase 2B to a 60% design level with associated plans. Please refer to the attached approved Master Phase Plan for St. Johns Park for clarification on the current phase layout. This proposal further addresses ***Phase 2A and Phase 2B*** and incorporates revisions that bring the layout, engineering, and plan production of this area to a 100% level. This proposal will also further solidify the design of the park as it relates to layout revisions, utility coordination, grading, and drainage for ***Phase 3*** and will bring this phase from its current 30% level to a 60(+)% level. Phase 3 is the area around the playground, concession building, restroom building, and wedding garden on the east side of the park, formerly known as Phase 2 in previous proposals. New to this phase are Pavilion building(s) over the wetland area on the east side of the playground. Below is a summary of the scope of services associated with the above-mentioned tasks.

II. SCOPE OF SERVICES

A. **Continued Weekly Coordination Meetings with City and ACON -** Hanson/HALFF will participate in weekly coordination meetings with the city, ACON and other consultants involved with the project. Meetings will be held on-site, in the office, via Microsoft Teams, or at Parks offices at the Ed Ball Building.

B. **Geotechnical Services –** CSI Geo will conduct a pile analysis for the Pavilions over the Wetland area.

C. **Subsurface Utility Engineering** – HALFF will provide investigation services to include traceable rod technology for stormwater system locates. Information collected will be shared with the project surveyor (Clary) for inclusion of data into the design files.

DocuSign Envelope ID: 2398B78A-F2E3-4E48-AFC4-365D5F863C59

D. Design Development – In conjunction with our subconsultant, HALFF Associates, Hanson will provide the following efforts:

1. **60 to 100% *Phase 2A & 2B* Civil Engineering, Hardscape, Landscape, & Irrigation Design** – this task includes the continuation of the civil, hardscape, landscape, and irrigation design of Bartram's Garden (*Phase 2A*) and the Outdoor Plaza Under the Trees (*Phase 2B*) through to 100%. Design & coordination elements include:

Hanson

a. Site Demolition
b. Site Layout Geometry
c. Connectivity
d. ADA Assessment
e. Grading
f. Drainage Collection
g. Minor Utility Connections
h. Routings for Irrigation
i. Hose Bib Installations

HALFF

a. Riverwalk Trellis Swings
b. Circular Walkway
c. Lower Outdoor Deck
d. Interpretive Kiosk
e. Garden Sculptures
f. Plant ID Signage,
g. Path/Garden/Area Lighting
h. Deck Design & Finish
i. Furniture/Seating

2. **60 to 100% *Phase 2A & 2B* Civil Engineering, Hardscape, Landscape, & Irrigation Plan Preparation** – this task includes coordination and preparation of the plan set package for Bartram's Garden (*Phase 2A*) and the Outdoor Plaza Under the Trees (*Phase 2B*) from the 60% stage through to the 100% level. Plan set to include:

a. Cover Sheet
b. General Notes Sheet
c. Master Site/Phase Plan
d. Existing Conditions Plan
e. Demolition Plan
f. Geometry Plan
g. Master Grading & Drainage Plan
h. Grading & Drainage Plan
i. Master Utility Plan
j. Utility Plan
k. Details
l. SWPPP Plans
m. Hardscape Plans
n. Landscape Plans
o. Irrigation Plans

3. **30 to 60(+)% *Phase 3* Civil Engineering, Hardscape, Landscape, Irrigation & Architectural Design** - this task includes the continuation of the civil, hardscape, landscape, and irrigation design of *Phase 3* which includes the Jean Ribault Playground area, Timucuan Concession stand, restroom building, and the Wedding Garden area through to 60(+)%. This task also includes schematic architectural design for the concession, restroom, and pavilion buildings. Design elements include:

Hanson

a. Site Demolition
b. Site Layout Geometry
c. Connectivity
d. ADA Assessment
e. Grading
f. Drainage Collection
g. Utility Connection

HALFF

a. Retaining Wall
b. Structural Notes
c. Surface Design
d. Play Equipment
e. Foundation Design
f. Wetland Boardwalk
g. Wetland Pavilion
h. Picnic Tables
i. Site Furnishings
j. Playground Fencing & Details
k. Trellis Gateway
l. Sidewalks
m. Walkways & Steps
n. Wedding Garden Stage
o. Path/Deck/Area Lighting
p. Architectural Designs*

***Architectural Designs** – HALFF/Kasper Architects will provide architectural and interior design, structural, electrical, mechanical (HVAC & Plumbing) services for the schematic design of the restroom building, Timucuan concession building, and open-air pavilions over the wetland. Services will include design, construction documents, construction phase services limited to shop drawing reviews, response to contractor questions, and monthly site visits.

4. **30 to 60(+)% *Phase 3* Civil Engineering, Hardscape, Landscape, and Irrigation Plan Preparation** - this task includes coordination and preparation of the plan set package for Phase 3 from the 30% stage through to the 60(+)%. Plan set to include:

a. Cover Sheet
b. General Notes Sheet
c. Master Site/Phase Plan
d. Existing Conditions Plan
e. Demolition Plan
f. Geometry Plan
g. Master Grading & Drainage Plan
h. Grading & Drainage Plan
i. Master Utility Plan
j. Utility Plan
k. Details
l. SWPPP Plans
m. Hardscape Plans
n. Landscape Plans
o. Irrigation Plans

E. **Permitting** – Hanson/HALFF will initiate permitting services for the City of Jacksonville Preliminary 10 Set review (Civil, Landscape, Irrigation, Tree Mitigation reviews), the COJ Building Permits, and the St. Johns River Water Management District (SJRWMD) Environmental Resource Permit. It has been confirmed that stormwater treatment for the proposed park will be handled through the purchase of stormwater treatment credits available to COJ as part of the regional pond compensatory program. Coordination with COJ for credit fee determination is included. Attenuation of stormwater is not anticipated since the park property is adjacent to the St. Johns River.

F. **Construction Coordination – Phase 2A & 2B Only** – Hanson/HALFF will provide limited construction assistance for Phase 2A and 2B to include contractor RFI clarifications/responses, shop drawing reviews, field meetings, minor plan updates, and as-built drawings from contractor redlines.

III. EXCLUDED SERVICES

Scope of Services does not include the following services:

a. Electrical Design Services.
b. Any service related to the Pirate Ship construction elements unless specified.
c. Off-site improvements or alternations to the existing seawalls.

DocuSign Envelope ID: 2398B78A-F2E3-4E48-AFC4-365D5F863C59

d. Any redesign due to changes required in the event additional laws, regulations, or policies are promulgated by governmental agencies after the date of this agreement.
e. In the event changes are requested by the CLIENT once a phase of work is complete, all work connected therewith shall be treated as additional services and paid for accordingly with written approval, before work begins.

IV. FEE SCHEDULE

Our fees for the described services are outlined in the following table.

Scope of Services	Lump Sum Fee
Geotechnical Services (CSI Geo)	$ 4,570.10
Civil Design & Permitting (Hanson)	$ 188,103.63
SUE Services Contingency (HALFF)	$10,000.00
Hardscape, Landscape, Irrigation, Miscellaneous (HALFF)	$ 229,000.00
Architectural Design (HALFF)	$ 95,000.00
Subtotal (HALFF)	**$334,000.00**
TOTAL	**$526,673.73**

We look forward to continuing to work with ACON and the city on this project. We can proceed with this effort upon final written authorization from you. Thank you.

Sincerely,

Chantal F. Bowen

Chantal Bowen, PE
Sr. Project Manager Hanson Professional Services

EXHIBIT FFF-5

PART ONE - GENERAL	
1. PROJECT St. Johns Park - Phase Progress Design (Phase 2A,2B - 100%;Phase 3 to 60%)	2. PROPOSAL NUMBER 15L0105T33
3. CONSULTANT HANSON PROFESSIONAL SERVICES, INC.	4. DATE OF PROPOSAL 2/2/2024

PART TWO - LABOR RELATED COSTS

5. DIRECT LABOR	HOURLY RATE	ESTIMATED HOURS	ESTIMATED COST	TOTAL
Principal	$95.00	24	$ 2,280.00	
Project Manager	$91.00	174	$ 15,788.50	
Project Engineer	$72.50	252	$ 18,270.00	
Engineer Technician	$48.00	357	$ 17,136.00	
CADD Technician	$34.00	246	$ 8,364.00	
Clerical	$30.00	19	$ 570.00	
TOTAL DIRECT LABOR				$ 62,408.50
6. OVERHEAD (COMBINE FRINGE BENEFIT AND ADMINISTRATIVE) OVERHEAD RATE - 171.16% X TOTAL DIRECT LABOR				$ 106,818.44
7. SUBTOTAL - LABOR + OVERHEAD (ITEMS 5 & 6)				$ 169,226.94
8. PROFIT - LABOR RELATED COSTS (ITEM 7) X 10%				$ 16,922.69

PART THREE - OTHER COSTS	
9. MISCELLANEOUS DIRECT COSTS	
ORIGINAL REPRODUCIBLE - VELLUM PLOTS	
BLUELINES - 24"x36"	
PAPER COPIES	$80.00
MISCELLANEOUS DIRECT COSTS SUBTOTAL	$ 80.00
10. SUBCONTRACTS - LUMP SUM	
0	
Geotech	$4,570.10
Landscape - Halff	$334,000.00
SUB-CONTRACT SUBTOTAL	$338,570.10
TOTAL LUMP SUM AMOUNT (ITEMS 5,6,8,9 &10)	$ 524,799.73
11. REIMBURSABLE COSTS (LIMITING AMOUNT)	
Other Expenses	$1,874.00
SUBTOTAL REIMBURSABLE	$ 1,874.00

PART FOUR - SUMMARY	
TOTAL AMOUNT OF CONTRACT (LUMP SUM PLUS REIMBURSABLE) ITEMS 5,6,8,9,10,&11	$ 526,673.73

EXHIBIT FFF-5

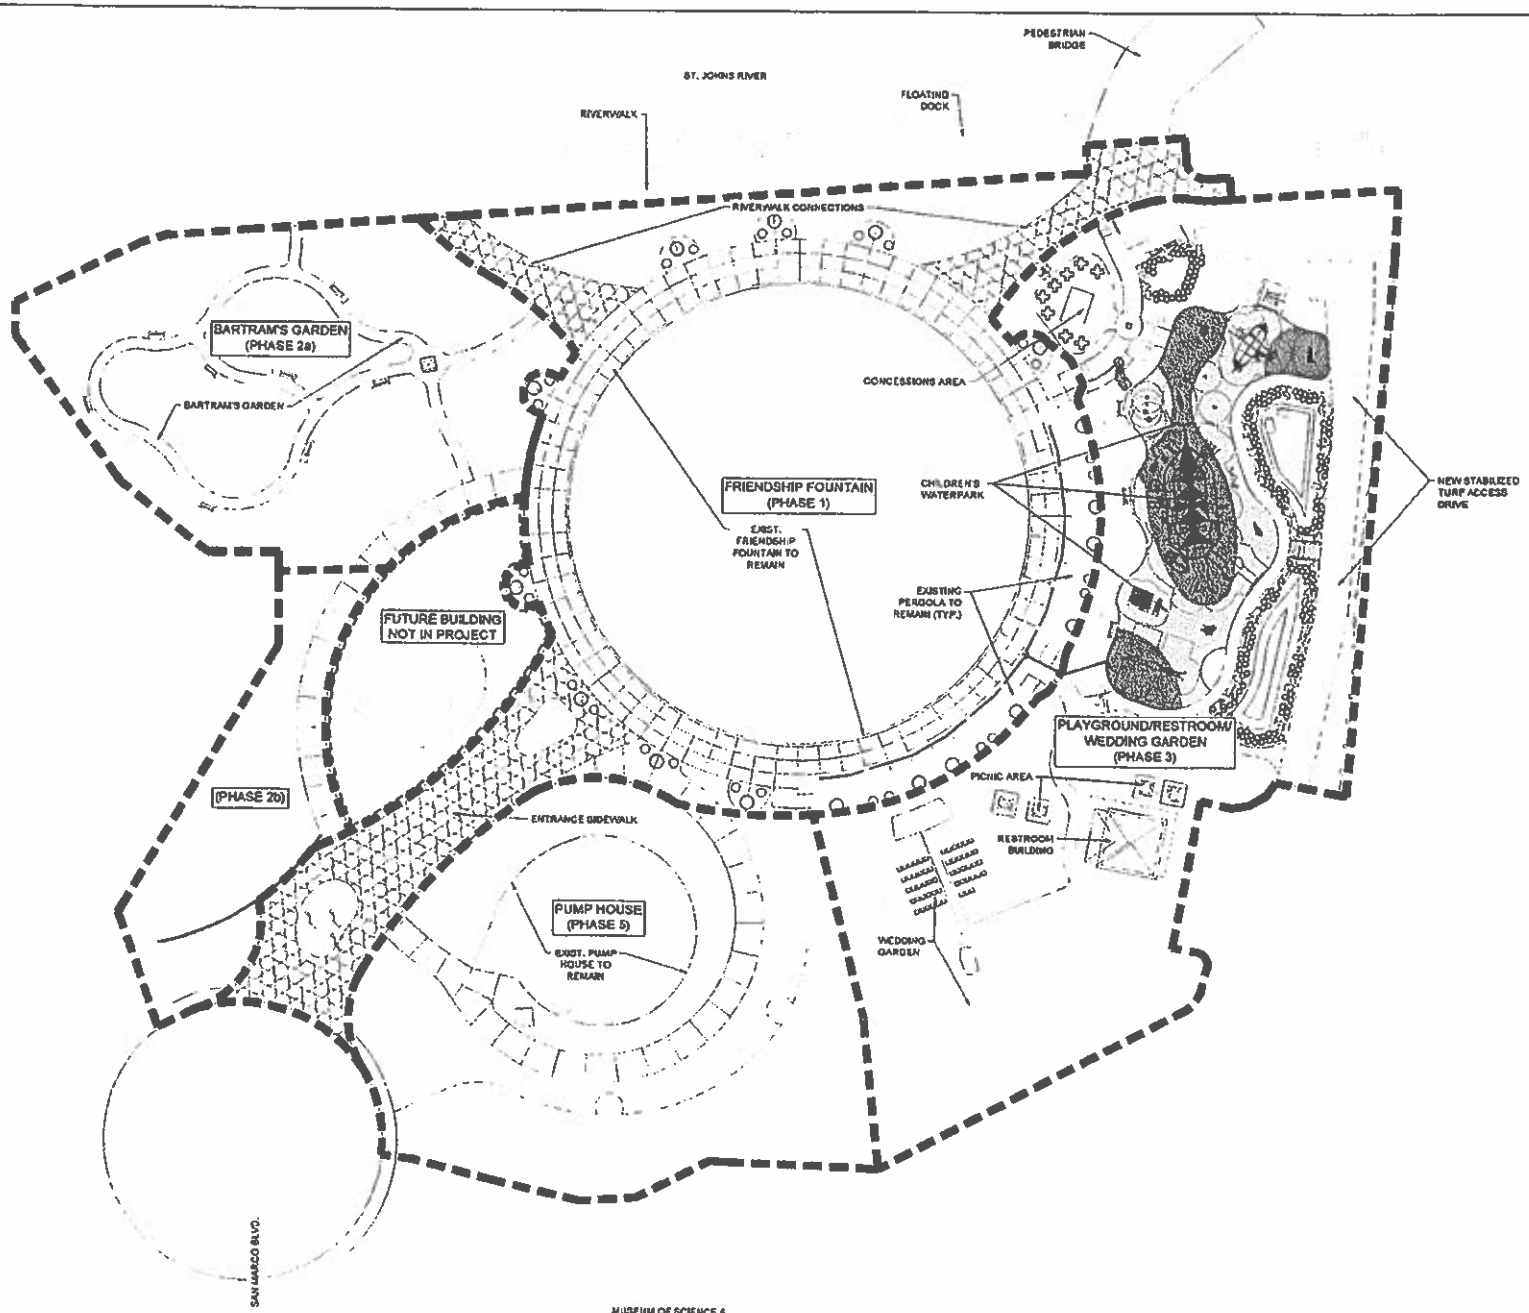

MUSEUM OF SCIENCE & HISTORY (MOSH)

1/11/2024 9:38 AM I:\15Jobs\15L0105733\CADD\Site\Model\OVERALL PHASING\X-RBY-TOTAL PHASING.dwg

REILL0235b

NO	BY	DATE	SYMBOL	REVISIONS
5				
4				
3				
2				
1				

©Copyright Hanson Professional Services Inc. 2016

HANSON

DESIGNER: DUSTIN HAMPTON
DRAWN BY: AN VO
DATE: 09/15/2022
CHECKED BY: ANTON DOWDEN
DATE: 09/15/2022

DESIGN ENGINEER: DUSTIN HAMPTON
FLORIDA REGISTRATION NO. 85304

CITY OF JACKSONVILLE
PARKS, RECREATION, AND COMMUNITY SERVICES

HANSON PROJECT NO. 15L0105733
DATE: SEPTEMBER 2022
SCALE: AS NOTED

OVER

DocuSign Envelope ID: 2398B78A-F2E3-4E48-AFC4-365D5F863C59

DocuSign Envelope ID: 2398B78A-F2E3-4E48-AFC4-365D5F863C59

halff

EXHIBIT FFF-5

February 1, 2024

Chantal Bowen, PE
Senior Project Manager
Hanson Professional Services, Inc.
8075 Gate Parkway West, Suite 204
Jacksonville, FL 32216

Sent via email: cbowen@hanson-inc.com
AVO # P38639.015

RE: AGREEMENT FOR PROFESSIONAL SERVICES
ST. JOHNS PARK @ FRIENDSHIP FOUNTAIN
Phase Progress Design (Amendment 4)
100%+ - Phase 2a (Bartram's Garden) & 2b (Outdoor Plaza)
60%+ - Phase 3 (Playground / Timucuan Concession / Wedding Garden / Structures)

Dear Ms. Bowen:

Halff Associates, Inc is pleased to submit our proposal to provide detailed design construction plans for the referenced site, more specifically described as follows:

Site Location:

City:	Jacksonville	County:	Duval	State:	FL
Latitude:	30.3200	Longitude:	-81.6598		

Absent a fully executed form of contract to the contrary, once signed by you or your authorized representative, this form of Agreement for Professional Services ("the Agreement") shall, for all purposes, constitute a binding contract upon Hanson Professional Services, Inc. (CLIENT) and Halff (HALFF). This agreement will comply with the terms and conditions of the Master Subcontractor Agreement executed between Hanson Professional Services, Inc., and Halff Associates; Inc. dated April 8, 2020. In addition, once signed by you or your authorized representative, this Agreement shall serve as the Notice to Proceed with the work identified herein.

The abbreviated project description, scope of services, CLIENT's responsibilities, schedule, compensation, and contract conditions are as follows:

I. ABBREVIATED PROJECT DESCRIPTION

HALFF will continue the design efforts for St. Johns Park associated with the ACON Design Build Parks Team. Fees from the previous Amendment 3, that were allocated for the recently changed Phase 3 (formerly Phase 2) have been reallocated to the Bartram Garden area (now the new Phase 2A) and the area to the west of the entrance sidewalk (now the new Phase 2B). This prior proposal effort will take Phase 2A and 2B to a 60% design level with associated plans. Phase 3 should be considered at a 30% design level at this time with a refined site plan.

This proposal includes the following:
Phase 2A / Bartram's Garden: 60% to 100% Design
Phase 2B / Outdoor Plaza under the Trees: 60% to 100% Design
Phase 3 / Timucuan Concession – Jean Ribault Playground and Wedding Garden: 30% to 60%+ Design
Phase 3 Structures: Timucuan Concession Building and Restroom – Construction Documents
Permitting Services: Phase 1, 2a, 2b and 3 ten-set with the City

DocuSign Envelope ID: 2398B78A-F2E3-4E48-AFC4-365D5F863C59

Coordination will be involved with civil as it relates to power and sound, electrical, utilities, grading, and drainage. Further refinement will also be necessary of the layout based on any conflicts discovered through coordination with civil.

The overall project TEAM consists of:

1. ACON Construction Co., Inc. will act as the Prime Consultant to the City of Jacksonville and provide construction cost estimating.
2. Hanson Professional Services, Inc.- Civil Engineering Design and Permitting
3. Miller Electric - electrical, audio, lighting and low voltage design
4. HALFF - landscape architectural and hardscape design services
5. Landscape Structures & Rep Services Inc. – Boat/ Ship Play Elements Consulting
6. Kasper Architects & Associates – Architect

II. SCOPE OF SERVICES

101. Coordination Meeting – Client, Contractor, Other Consultants, Stakeholder, COJ Parks Meetings
    A. HALFF will participate in up to twenty (20) meetings to coordinate with those referenced above as necessary for the completion of this scope of service. HALFF will budget a maximum of eight (8) meetings will be located either on-site or with the Park's staff at the Ed Ball Building.

102. 100% Hardscape Design Plan Preparation (Phase 2a – Bartram's Garden)
    A. HALFF will prepare the 100% hardscape design plans for phase 2a of the project which will include Bartram's Garden along with adjacent Riverwalk Trellis Swings.
    B. Hardscape Design Plans include:
        a. Pavement materials / seating
        b. Trellis Swing Structure adjacent to the Riverwalk
        c. Coordination of:
            i. Interpretive Kiosk
            ii. Sculptures within the Garden
            iii. Plant Material ID signage
            iv. Path lighting / garden lighting / area lighting
            v. Grading and drainage plan

103. 100% Landscape Design (Phase 2a – Bartram's Garden)
    A. HALFF will prepare landscape and irrigation plans for phase 2a of St. Johns Park.

104. 100% Hardscape Design Plan Preparation (Phase 2b – Outdoor Deck Plaza)
    A. HALFF will prepare the 100% hardscape design plans for phase 2b of the project which will include the circular walkway and lower outdoor at grade deck under the oak tree canopy. .
    B. Hardscape Design Plans include:
        a. Deck Design and structural components
        b. Deck finish
        c. Furniture placed on the deck Pavement materials / seating
        d. Coordination of:
            i. Path / Deck lighting / area lighting
            ii. Grading and drainage plan

105. 100% Landscape Design (Phase 2b – Outdoor Deck Plaza)
    A. HALFF will prepare landscape and irrigation plans for phase 2b of St. Johns Park.

106. 60%+ Hardscape Design Plan Preparation (Phase 3: Timucuan Concession, Jean Ribault Playground and Wedding Garden)
    A. HALFF will coordinate with civil to prepare a final site plan considering grading and drainage, along with utility connections for this phase of work.
    B. HALFF will prepare the 60% hardscape design plans for phase 3 of the project which will include the Timucuan Plaza, Jean Ribault Playground and Wedding Garden.
    C. Hardscape Design Plans include:
        a. Retaining Wall surrounding Timucuan Plaza with structural notes
        b. Timucuan Plaza surfacing and
        c. live edge site furniture / trash receptacles
        d. Step Design, ramping and sidewalk design
        e. Playground edging, and surfacing design
        f. Playground play equipment site plan and foundation layout plan
        g. Boardwalk over wetland area
        h. Pavilion deck over the wetland area
        i. Picnic Tables / other site furnishing
        j. Playground Fencing / Fencing Detail Icons within individual fence panels (coordinated with fencing manufacturer)
        k. Trellis Gateway to the Playground
        l. Walkway around restroom and to the wedding garden
        m. Wedding Garden Stage
        n. Coordination of:
            iii. Path / Deck lighting / area lighting
            iv. Grading and drainage plan

107. 60%+ Landscape Design (Phase 3: Timucuan Concession, Jean Ribault Playground and Wedding Garden)
    A. HALFF will prepare schematic landscape plans for phase 3 of St. Johns Park.

108. Architectural Design
    A. See separate cover.

109. Site Permitting
    A. 10-set permitting – City of Jacksonville
        a. HALFF will coordinate with Hanson to submit the necessary permitting documentation to the City of Jacksonville for overall site permitting associated with St. Johns Park.
        b. Plans to include are as follows:
            i. Landscape
            ii. Irrigation
            iii. Tree Mitigation
            iv. Site Plan coordination with civil

110. Subsurface Utility Engineering – Contingency Fee
    A. Halff SUE Team will provide investigation services to include inserting a traceable rod to establish direction of stormwater lines as it relates to the location of the outfall on-site.
    B. HALFF cannot guarantee that there may not be blockages downstream causing issues with this investigation.
    C. Halff will work to determine the approximate site location and vertical depth below for the

stormwater outfall.

i. This information can be provided to Clary, whose survey diving team can then go out and locate the actual size of the pipe within the river.

111. Construction Management (Phase 2a and 2b)

HALFF will provide limited construction observation for the construction of improvements. Construction phase services will be billed as a lump sum fee, per the below scope.

Typical HALFF responsibility during construction is limited to the following:

A. Attend a pre-construction meeting.

B. Review shop drawings and material submittals

C. Visit the site up to four (4) times to confirm work is constructed in accordance with the Construction Plans and Technical Specifications.

D. Review of any Request for Information (RFI) and address them as needed. This included minor modifications to the plans. Modifications that require significant design changes or alterations are considered major modifications that may require approvals.

III. SCHEDULE

Upon receipt of a fully executed copy of this Agreement, HALFF will perform its services and discharge the obligations imposed upon us in a prompt and timely manner and as expeditiously as is consistent with professional skill and care and the orderly progress of the work. We also acknowledge that the CLIENT is to be regularly and routinely consulted in connection with the performance hereunder.

IV. EXCLUDED SERVICES

HALFF's Scope of Services expressly does not include the following services which are the obligation of the CLIENT or Owner, as the case may be.

A. Geotechnical, Civil Service
B. Environmental/Biological Services
C. Any service related to buildings or vertical construction elements unless specified
D. Any redesign due to changes required in the event additional laws, regulations, or policies are promulgated by governmental agencies subsequent to the date of this Agreement.
E. In the event changes are requested by the CLIENT once a phase of work is complete, all work connected therewith shall be treated as additional services and paid for accordingly.
F. Requests for additional information by the review agencies for items not specifically required in codes and regulations.

DocuSign Envelope ID: 2398B78A-F2E3-4E48-AFC4-365D5F863C59

V. FEE SCHEDULE

Our fees for the described services are outlined in the following table. Fees do not include Reimbursable Expenses directly associated with this project (travel, mileage, reproduction, supplies, and other non-labor reimbursable costs). Reimbursable Expenses will be invoiced at their direct cost-plus fifteen percent (15%) for handling but will not exceed **$2,000.00** without prior written authorization.

Scope of Services	Lump Sum Fee
101. Coordination Meetings	$25,000.00
102. 100% HS – Phase 2a	$40,000.00
103. 100% LS – Phase 2a	$17,500.00
104. 100% HS – Phase 2b	$20,000.00
105. 100% LS – Phase 2b	$5,000.00
106. 60%+ HS – Phase 3	$75,000.00
107. 60%+ LS – Phase 3	$17,500.00
108. Architectural Design	$95,000.00
109. Site Permitting	$15,000.00
110. SUE Investigation - Contingency	$10,000.00
111. Construction Management (Phase 2a and 2b)	$12,000.00
999. Reimbursable Expenses	$2,000.00
TOTAL	**$334,000.00**

Prepared by:

HALFF

2.1.24

Joseph P. Loretta, PLA Date
Operations Manager, Jacksonville

DocuSign Envelope ID: 2398B78A-F2E3-4E48-AFC4-365D5F863C59

EXHIBIT FFF-5

kasper architects + assoc.

January 17, 2024

Joseph P. Loretta
Operations Manager, Jacksonville
Halff
7807 Baymeadows Rd E, Suite 200
Jacksonville, FL 32256

Re: St. Johns Park at Friendship Fountain – Construction Documents
Jacksonville, FL

Dear Joe,

We are pleased to submit the following proposal to provide Construction Documents for the above referenced project.

Description of Project:
We understand the project the advancement of the themed schematic design to include production of drawings necessary for the construction and permitting of the St. Johns Park at Friendship Fountain restroom building, concession building, and open air pavilions located over the designed wetlands..

Included is the coordination with Halff on the trellis gateways and wedding plaza.

Base Scope of Work:
The scope of work is to provide architectural and interior design, structural, electrical, mechanical (HVAC & Plumbing) services for the design and production of construction documents, and construction phase services limited to shop drawing review, response to contractor questions, and monthly site visits by the architect.

Architectural design services will include Fire and Building code research, life safety plan, floor plans, enlarged plans, ceiling plans, sections, elevations, door, window and finish schedules and details necessary to construct the architectural portions of the project.

Interior design services include creative solutions to leverage the built environment to gain better efficiency, collaboration, productivity, and wellness. Through finish selection, and furniture/fixture coordination, we can provide a space that is distinct and unique, specific to the individual needs and character of the park.

Design Development Phase Services – The architect shall prepare Design Development Documents illustrating and describing the development of the Schematic Design including plans, typical construction details, and diagrammatic layouts of the building systems to fix and describe the size and character of the Project as to architectural, structural, mechanical, and electrical systems.

Construction Documents Phase Services – The architect shall prepare Construction Documents that illustrate and describe further development of the Design Development Documents and shall consist of Drawings and Specifications setting forth in detail the quality levels and performance criteria of materials and systems.

Construction Administration Phases Services are not included.

DocuSign Envelope ID: 2398B78A-F2E3-4E48-AFC4-365D5F863C59

EXHIBIT FFF-5

Base Fee
The fee for the above-mentioned services will be **$95,000.** (Ninety-Five Thousand Dollars.) Invoicing and payments of the fee are made on a monthly basis, in proportion to services performed.

Design Development	$55,000.
Construction Documents	$40,000.
Total	**$95,000.**

Additional Services:
Additional work that is requested and completed beyond the defined scope of service(s) as described and for which we shall be entitled to extra fees will be negotiated as a lump sum based on the additional scope.

General Provisions:

If proposal is acceptable, the intent is to enter into agreement using the Halff Associates, Inc. subconsultant agreement.

We very much appreciate the opportunity to provide professional services on this project and look forward to its successful completion.

Sincerely,

Erik C. Kasper, AIA
President

Confirmed and accepted

By: _____ Date: _____

DocuSign Envelope ID: 2398B78A-F2E3-4E48-AFC4-365D5F863C59

EXHIBIT FFF-5

CSIGeo
Geotechnical · CMT · CEI

GEOTECHNICAL FEE ESTIMATE
St. Johns Park
Phase 2A & 2B (90%)
Jacksonville, Florida

2394 St. Johns Bluff Road, S
Suite 200
Jacksonville, Florida 32246
tell (904) 641-1993

Item Description	Unit	Number of Units	Cost / Unit	Estimated Cost
Field Exploration				
Mobilization/Demobilization - Truck	ea.	1	$550.00 /ea.	$550.00
5 Standard Penetration Test (SPT) @ 15'	ft.	75	$13.50 /ft.	$1,012.50
Boring Layout/Utility Clearance/Coordination	hr.	3	$112.10 /hr.	$336.30
Site Meetings/Field Reviews	hr.	2	$112.10 /hr.	$224.20
Subtotal:				**$2,123.00**
Laboratory Testing				
Organic Content	ea.	5	$37.00 /ea.	$185.00
Natural Moisture Content	ea.	5	$21.00 /ea.	$105.00
Single Sieve Grain Analysis	ea.	5	$38.85 /ea.	$194.25
Atterburg Limits	ea.	5	$99.00 /ea.	$495.00
Subtotal:				**$979.25**
Engineering/Support Services				
Senior Geotechnical Engineer	hr.	1	$153.09 /hr.	$153.09
Geotechnical Engineer	hr.	3	$150.22 /hr.	$450.66
Geotechnical Staff Engineer	hr.	5	$112.10 /hr.	$560.50
CADD	hr.	3	$82.50 /hr.	$247.50
Clerical	hr.	1	$56.10 /hr.	$56.10
Subtotal:				**$1,467.85**
TOTAL (Estimated):				**$4,570.10**

DocuSign Envelope ID: 2398B78A-F2E3-4E48-AFC4-365D5F863C59

EXHIBIT FFF-5

Fluidity Design Consultants, Inc.
724 S Spring Street, Suite 1401
Los Angeles, California 90014
fluidity-design.com
213 739 9291

fluidity

$46,000

Letter of Agreement
This agreement is made between
Fluidity Design Consultants
and ACON Construction Co. Inc.

Client	Frank A. Anderson, Project Manager ACON Construction Co. Inc. Jacksonville, Florida 32224 904 565 9060 fanderson@aconcci.com
Date	28 February 2024
Project	Friendship Fountain – Fountain Choreography
Overview	Proposal for four new choreographed musical shows for Friendship Fountain.

Scope

1. Choreograph the fountain's controllable devices creating sequenced water actions and lighting effects that follow a select piece of music.
2. Create a preliminary visualization animation in the form of a digital movie file.
3. Travel to site to make final adjustments to water choreography, load the show file into the animation controller and adjust playback schedule.

Fees

$46,000 for four programs, including travel related expenses for 1 person on site for 5 days each trip. The four songs will be programmed during two trips.

THIS IS IN ADDITION TO THE 3 IN ORIGINAL CONTRACT

Song Selection:

Song Name	Song Length

50% mobilization payment will be invoiced at signing, balance to be invoiced at completion of programming services.

Schedule

The Schedule will be mutually determined and agreed upon. It is currently assumed that Fluidity will begin work once the mastered audio files are received from the Client.

Exclusions

- Music selection, editing and mastering

- Securing music licensing rights
- Choreography of any musical medley (more than one piece of music or song edited into a single show)

This Agreement is subject to the Terms and Conditions included in the previously executed agreement dated October 24, 2019

Mr. Frank A. Anderson, Project Manager ACON Construction Co. Inc. Date

Mr. Jim Garland, President Fluidity Design Consultants Date

DocuSign Envelope ID: 2398B78A-F2E3-4E48-AFC4-365D5F863C59

EXHIBIT FFF-5

MILLER ELECTRIC COMPANY
Powering the Possibilities

PO Box 1799 (32201)
6805 Southpoint Parkway
Jacksonville, FL 32216
TOLL FREE: 800.554.4761
FAX: 904.389.8653
www.mecojax.com

35,000 DESIGN
25,000 INFRASTRUCTURE
$10,000 TOTAL

February 28, 2024

Frank Anderson
ACON Construction Co, Inc.
3653 Regent Blvd. Suite 401
Jacksonville, FL 32224

Re: St Johns Park – Phases 2A & 2B 100% and Phase ~~3 60%~~ Proposal

Dear Frank,

Miller Electric is excited to provide a design proposal for these phases of the St Johns Park, surrounding Friendship Fountain. at 1001 Museum Circle in Jacksonville, FL., and we look forward to working with you and your team on this project. As discussed, Miller Electric proposes to provide design and construction services for the project, with the proposed scope and fees as outlined below.

PROJECT SCOPE

We understand that this portion of the project is to consist of the design phase services for the proposed addition of the electrical infrastructure to accommodate:

- 100% Design Documents for Phase 2A and Phase 2B
  - Phase 2A - Bartram Garden area
  - Phase 2B - Outdoor Plaza Under the Trees
- 60% Design Documents for Phase 3
  - Area around the playground, concession building, restroom building, and wedding garden on the east side of the park

And Construction Phase Scopes to include:

- Phase 2A - Bartram Garden area
- Phase 2B - Outdoor Plaza Under the Trees
- Phase 3 -Area around the playground, concession building, restroom building, and wedding garden on the east side of the park

DocuSign Envelope ID: 2398B78A-F2E3-4E48-AFC4-365D5F863C59

MILLER ELECTRIC COMPANY
Powering the Possibilities

PO Box 1799 (32201)
6805 Southpoint Parkway
Jacksonville, FL 32216
TOLL FREE: 800.554.4761
FAX: 904.389.8653
www.mecojax.com

BASIC SCOPE OF SERVICES

Miller's scope of services will include design and investigation services as described below:

100% Documents (Phases 2A & 2B)

1. Provide electrical engineering services to include the design for proposed revisions to the existing site electrical infrastructure, site/area lighting, walkway and landscape lighting coordinated with Civil and Landscape Architecture teams.
2. Tie all loads to new circuiting routed back to the existing pump house electrical system.

60% Documents (Phase 3)

1. Provide electrical engineering services to include the design for proposed revisions to the existing site electrical infrastructure, site/area lighting, walkway and landscape lighting coordinated with Civil and Landscape Architecture teams.
2. Provide new services, coordinated with JEA, to Concession and Restroom buildings and design of electrical systems for the buildings in coordination with the Architect.
3. Provide connections for any circuits fed back to the existing pump house electrical system.

FEE/SCHEDULE

We propose to provide the above-described services for the following fee structure, inclusive of any expenses:

Design

Phase 2A & 2B	$ 16,000
Phase 3	$ 19,000

Construction (Electrical Infrastructure)

Phase 2A & 2B	$35,000
Phase 3	$40,000

Construction

Includes all underground work such as conduits (Electrical, DMX and Audio), pull boxes, sleeves and proofing

Excludes light pole bases, light poles, wire, controls or system components.

General Contractor to provide surveying services.

DocuSign Envelope ID: 2398B78A-F2E3-4E48-AFC4-365D5F863C59

EXHIBIT EFF-5

MILLER ELECTRIC COMPANY
Powering the Possibilities

PO Box 1799 (32201)
6805 Southpoint Parkway
Jacksonville, FL 32216
TOLL FREE: 800.554.4761
FAX: 904.389.8653
www.mecojax.com

Billing will be monthly, based on the percentage of completion of each task. If this proposal is acceptable, your signature below will confirm Miller Electric's authorization to proceed with the design. This authorization constitutes the Client's commitment to pay the fee.

We look forward to your favorable selection of Miller Electric and the opportunity to assist your team for this and future projects. Please feel free to call me with any questions or comments.

Yours truly,

Miller Electric Company

Ryan Fryman, PE
Senior Electrical Engineer

ACON Construction Co., Inc.

By:_____

Print Name and Title

Date

Miller Electric Company

Joe Mangels
Senior Project Manager

DocuSign Envelope ID: 2398B78A-F2E3-4E48-AFC4-365D5F863C59

EXHIBIT FFF-5

A Plus Construction Services, Inc.
96150 Dowling Dr
Yulee, FL 32097
9046120597
chas.aplus@yahoo.com

Estimate

A PLUS CONSTRUCTION

CGC1529403 CCC1330803

ADDRESS
ACON Construction Co Inc
3653 Regent Blvd S-401
Fl
Jacksonville, FL 32224

ESTIMATE #	DATE
1104	02/29/2024

P.O. NUMBER
St Johns Ph. 2A, 2B, 3

DESCRIPTION	QTY	AMOUNT
Preliminary site work and site preparation for these phases of work (Allowance) Allowance	1	320,000.00

TOTAL **$320,000.00**

Add 30,000 for sidewalks in 2a Burton Garden (Allowance) 30,000.00

$350,000.00

Accepted By

Accepted Date

DocuSign Envelope ID: 2398B78A-F2E3-4E48-AFC4-365D5F863C59

EXHIBIT FFF-3

MILLER ELECTRIC COMPANY
Powering the Possibilities

~~PO Box 1799 (32201)~~
6805 Southpoint Parkway
Jacksonville, FL 32216
TOLL FREE: 800.554.4761
FAX: 904.389.8653
www.mecojax.com

$507,849.79

* ALLOWANCE FOR LIGHTING ... NO LIGHTING WILL BE PURCHASED WITHOUT A NOTICE FROM ACON ... ALL EFFORTS WILL BE MADE TO WORK WITH DESIGNERS OF ALL DISCIPLINES TO MAKE THIS ALLOWANCE COVER NECESSARY LIGHTING.
FRANK

June 8th, 2023

ACON Construction Co, Inc.

Attention: Frank Anderson

RE: St. Johns River Park Lighting and Electrical

We are pleased to offer our pricing for the above referenced project. We will provide all Supervision, labor, Equipment and Materials for all electrical and controllable, RGBW lighting for the St. Johns River Park as per the plans and specifications provided (Dated 5/31/23).

Pricing for above referenced project

Complete → **Phase One - Core Project.....$442,334.23**

* Allowance for procurment of long-lead items. Potential revised pricing pending updated plans. Joseph Mangels

Phase Two ~~West~~.....$276,334.65 ~~Not at this time~~

Phase ~~Two East~~ Three.....$231,515.14 ~~Not at this time~~

Total .....$950,154.02 $442,334.23 at this time
Phase 1 only ← Complete

Clarifications

- All work is to be performed in strict accordance with NFPA 70E, Miller Electric Safety Policy, OSHA 29CFR1910.333 and OSHA 29CFR1926.416
- The current market for commodities is very volatile. All copper, aluminum, PVC, and steel pricing is based on current market pricing for commodities. This proposal is based on current market pricing for commodity materials as of the date of this proposal, and no contingency is carried for commodities market pricing escalation. Additional costs will apply in the event of market-based commodity materials pricing escalation
- Lighting design and engineering was completed by Miller Electric and provided as a recomendation
- Any changes to the scope required by COJ can result in a pricing change as this is a pure design build number
- Lighting Includes all conduit, wire, RGBW Light Columns, wall packs, Lighting Controls and Audio equipment.

DocuSign Envelope ID: 2398B78A-F2E3-4E48-AFC4-365D5F863C59

MILLER ELECTRIC COMPANY
Powering the Possibilities

PO Box 1799 (32201)
6805 Southpoint Parkway
Jacksonville, FL 32216
TOLL FREE: 800.554.4761
FAX: 904.389.8653
www.mecojax.com

EXHIBIT FFF-5

- **Exclusions**

All surveying necessary for this project.
All testing of soil compactions.
All restoration of landscape and sod.
Any removal of and restoration of concrete or asphalt.
Any Testing or Inspections for Concrete.
Any Permitting Except for Electrical
Erosion Control plan and Installation by others
All Hazardous waste materials are to be disposed of by others.
Any Pavement Marking.

Exclusions completed.

We appreciate the opportunity to submit this proposal and look forward to working with you on this and any other projects you may have in the future. Should you require additional information, please feel free to call us.

Sincerely,
Miller Electric Company

Joseph Mangels
Project Manager

~~Please proceed with Phase 1based on this proposal, our base contract with city and the emails concerning this particular proposal~~ ← Phase 1 Complete

Frank A Anderson

Digitally signed by Frank A Anderson
DN: cn=Frank A Anderson, o=ACON Construction Co Inc, ou, email=fanderson@aconcci.com, c=US
Date: 2023.07.07 13:42:38 -04'00'

DocuSign Envelope ID: 2398B78A-F2E3-4E48-AFC4-365D5F863C59

EXHIBIT FFF-5

DEPARTMENT OF PUBLIC WORKS

Jacksonville
Where Florida Begins.

MINORITY PARTICIPATION
Attachment to Fee & Contract Negotiations or Contract Amendment

Title: St Johns Park Phase 2a, 2b & 3 Design and Limited Construction
Project No.: 8150-15
Date: Mar 25, 2024

	Company's Name (Minority Subconsultant)	Classification (Minority Status)	Type of Work (Scope of Services)	Dollar Value
1.)	APLUS Constr Services Inc	JSEB/WBE	Site/Concrete	$350,000
2.)				$
3.)				$
4.)				$
5.)				$
6.)				$
7.)				$
8.)				$

Check one:

This is: Original Fee Negotiation _____

This is: Contract Amendment No.: X

Date of this Document: Mar 25, 2024

5

SUBJECT: RFQ- FOR DESIGN - BUILD SERVICES OF ACTIVE AND PASSIVE PARK PROJECTS

BID #: CDB-0008-16 **OPEN DATE: 2015-10-21**

COMPETITIVE SEALED PROPOSAL EVALUATION COMMITTEE

KIND AND BASIS OF CONTRACT: CONSTRUCTION- DESIGN/BUILD

AGENCY: PUBLIC WORKS

BASIS OF AWARD: EVALUATION CRITERIA

NUMBER OF BIDS INVITED: 4 **NUMBER RECEIVED: 9** **OTHER: 1**

SUMMARY OF BIDS AND RECOMMENDED ACTIONS:
Recommend approval to amend the award with ACON Construction Company, Inc. (contract #8150-15) to incorporate the attached Scope & Fee Summary (Exhibit FFF-4, known as Amendment 57D) to continue design of the entire park while providing construction for Phase 1 that enables the Fountain Area to be opened to the public while future phases are under design. The guaranteed maximum price (GMP) for Amendment 57D is $612,189.51, which includes $40,000.00 in contingency and allows for completion of the work within one hundred and ninety (190) days from the Notice to Proceed. The total revised GMP award will be $2,376,763.28.

This award will be funded from accounts 32111.167101.565051.008204.00000000.00000.0000000 ($517,125.72) and 32124.167101.565051.08204.00000000.00000.0000000 ($95,063.79), executed by formal contract amendment #57D though the Office of General Counsel, and processed via change order to PO-625409-21.

ATTACHMENTS: Recommendation Memo, Exhibit FFF-4, Previous Awards

ANALYST: _____ DAVID KLAGES

RESPECTFULLY SUBMITTED: _____ DUSTIN FREEMAN, CHIEF PROCUREMENT DIVISION

CONCURRENCE BY: ROBIN G. SMITH, P.E., CHIEF, ENGINEERING AND CONSTRUCTION MANAGEMENT

(ALL AWARD ACTIONS SUBJECT TO LAWFULLY APPROPRIATED FUNDS)
ACTION OF GGAC COMMITTEE ON RECOMMENDATIONS ABOVE

MEMBERS APPROVING 5 MEMBERS DISAPPROVING 0 DATE: 9/7/2023

OTHER: _____

ACTION OF AWARDING AUTHORITY DATE 9/7/2023

APPROVED ✓ DISAPPROVED _____

OTHER _____

SIGNATURE OF AUTHENTICATION Karen Bowling

Karen Bowling
Chief Administrative Officer
For: Mayor Donna Deegan
Under Authority Of:
Executive Order No: 2023-02

SUBJECT: RFQ- FOR DESIGN - BUILD SERVICES OF ACTIVE AND PASSIVE PARK PROJECTS

BID #: CDB-0008-16 **OPEN DATE: 2015-10-21**

COMPETITIVE SEALED PROPOSAL EVALUATION COMMITTEE

KIND AND BASIS OF CONTRACT: CONSTRUCTION- DESIGN/BUILD

AGENCY: PUBLIC WORKS

BASIS OF AWARD: EVALUATION CRITERIA

NUMBER OF BIDS INVITED: 4 **NUMBER RECEIVED: 9** **OTHER: 1**

SUMMARY OF BIDS AND RECOMMENDED ACTIONS:
Recommend approval to amend the award with ACON Construction Company, Inc., (contract #8150-15), to incorporate the Scope & Fee Summary, Exhibit FFF-3, known as Amendment 57C, for the 95% design of the site from civil, landscape and electrical perspectives, and allowances to remove existing pavers and concrete around the fountain area and evaluate, design, fabricate and install the "pirate ship" play area at St. Johns Park in the amount $1,485,359.57. Total revised award amount not-to-exceed $1,764,573.77.

Funding Source: 32111.167101.565051.008204.00000000.00000.0000000 – To be executed by formal contract amendment through Office of General Counsel.

ATTACHMENTS: Recommendation Memo, Exhibit FFF-3 and Previous Awards

ANALYST: JACLYN STAMOS

RESPECTFULLY SUBMITTED: DUSTIN FREEMAN, CHIEF PROCUREMENT DIVISION

CONCURRENCE BY: Robin G. Smith, P.E., Chief, Engineering and Construction Management

(ALL AWARD ACTIONS SUBJECT TO LAWFULLY APPROPRIATED FUNDS)
ACTION OF GGAC COMMITTEE ON RECOMMENDATIONS ABOVE

MEMBERS APPROVING 5 MEMBERS DISAPPROVING 0 DATE: 11/17/2022

OTHER

ACTION OF AWARDING AUTHORITY DATE 11/17/2022

APPROVED ✓ DISAPPROVED

OTHER

SIGNATURE OF AUTHENTICATION

Brian Hughes
Chief Administrative Officer
For: Mayor Lenny Curry
Under Authority of:
Executive Order No: 2019-02

SUBJECT: RFQ- FOR DESIGN - BUILD SERVICES OF ACTIVE AND PASSIVE PARK PROJECTS

BID #: CDB-0008-16

OPEN DATE: 2015-10-21

COMPETITIVE SEALED PROPOSAL EVALUATION COMMITTEE

KIND AND BASIS OF CONTRACT: CONSTRUCTION- DESIGN/BUILD

AGENCY: PUBLIC WORKS

BASIS OF AWARD: EVALUATION CRITERIA

NUMBER OF BIDS INVITED: 4 **NUMBER RECEIVED: 9** **OTHER: 1**

SUMMARY OF BIDS AND RECOMMENDED ACTIONS:
Recommend approval to amend the award with ACON Construction Company, Inc. for Amendment 57B to include the 30% design focused on civil, landscape and electrical work for St. Johns Park project, and to increase the award by $233,173.50. Total revised award amount not-to-exceed $34,733,173.50.

Funding Source: 32111.167101.565051.008204.00000000.00000.0000000 – To be executed by formal contract amendment through Office of General Counsel.

ATTACHMENTS: Recommendation Memo, Scope of Work and Previous Awards

ANALYST: Annette Burney

RESPECTFULLY SUBMITTED: GREGORY PEASE, CHIEF PROCUREMENT DIVISION

CONCURRENCE BY: Robin G. Smith, P.E., Chief, Engineering and Construction Management

(ALL AWARD ACTIONS SUBJECT TO LAWFULLY APPROPRIATED FUNDS)
ACTION OF GGAC COMMITTEE ON RECOMMENDATIONS ABOVE

MEMBERS APPROVING 5 MEMBERS DISAPPROVING 0 DATE: 1/13/2022

OTHER

ACTION OF AWARDING AUTHORITY DATE 1-18-22

APPROVED ✓ DISAPPROVED

OTHER

SIGNATURE OF AUTHENTICATION

Brian Hughes
Chief Administrative Officer
For: Mayor Lenny Curry
Under Authority of
Executive Order No. 2019-02

SUBJECT: RFQ- FOR DESIGN- BUILD SERVICES OF ACTIVE AND PASSIVE PARK PROJECTS

BID # CDB-0008-16 OPEN DATE: 10/21/2015

COMPETITIVE SEALED PROPOSAL EVALUATION COMMITTEE

KIND AND BASIS OF CONTRACT: **CONSTRUCTION – DESIGN/BUILD**

AGENCY: **DEPARTMENT OF PUBLIC WORKS**

BASIS OF AWARD: **EVALUATION CRITERIA**

NUMBER OF BIDS INVITED: 4 NUMBER RECEIVED: 9 OTHER 1

SUMMARY OF BIDS AND RECOMMENDED ACTIONS:

The Department of Public Works has completed negotiations with ACON Construction Company, Inc. (contract #8150-15), for the St. Johns Park project in accordance with the subject bid.

Recommend approval to award ACON Construction Company, Inc. in the guaranteed maximum price not-to-exceed $46,040.70 which includes a contingency of $2,000.00. The scope of award is to provide concept design for a new St. Johns Park located in the Friendship Fountain area. This incorporates the attached Scope and Fee Summary, Exhibit "FFF-1", and allowing for the completion of the work within 90 days of the Notice to Proceed Total annual expenditure amount is currently at $33,000,000.00 and the total amount spent to date is $29,677,242.13.

Funding for this award is to be encumbered account(s): 008204.565051.2 32111.384020 to be executed by contract Amendment 57A through Office of General Counsel.

Attachments: Recommendation Memo, Exhibit "FFF-1", Previous Award(s)

BUYER NeKole Hulitt
NEKOLE HULITT

RESPECTFULLY SUBMITTED
GREGORY PEASE, CHIEF
PROCUREMENT DIVISION

CONCURRENCE BY: **Robin G. Smith, P.E., Chief, Engineering and Construction Management/ Daryl T. Joseph, Director, Parks, Recreation and Community Services**

(ALL AWARD ACTIONS SUBJECT TO LAWFULLY APPROPRIATED FUNDS)
ACTION OF CSPEC COMMITTEE ON RECOMMENDATIONS ABOVE

MEMBERS APPROVING 5 MEMBERS DISAPPROVING 0 DATE: 6/10/2021

OTHER

ACTION OF AWARDING AUTHORITY DATE 6/11/21

APPROVED ✓ BH DISAPPROVED:

OTHER.

SIGNATURE OF AUTHENTICATION

Brian Hughes
Chief Administrative Officer
For Mayor Lenny Curry
Under Authority of
Executive Order No. 2019-02